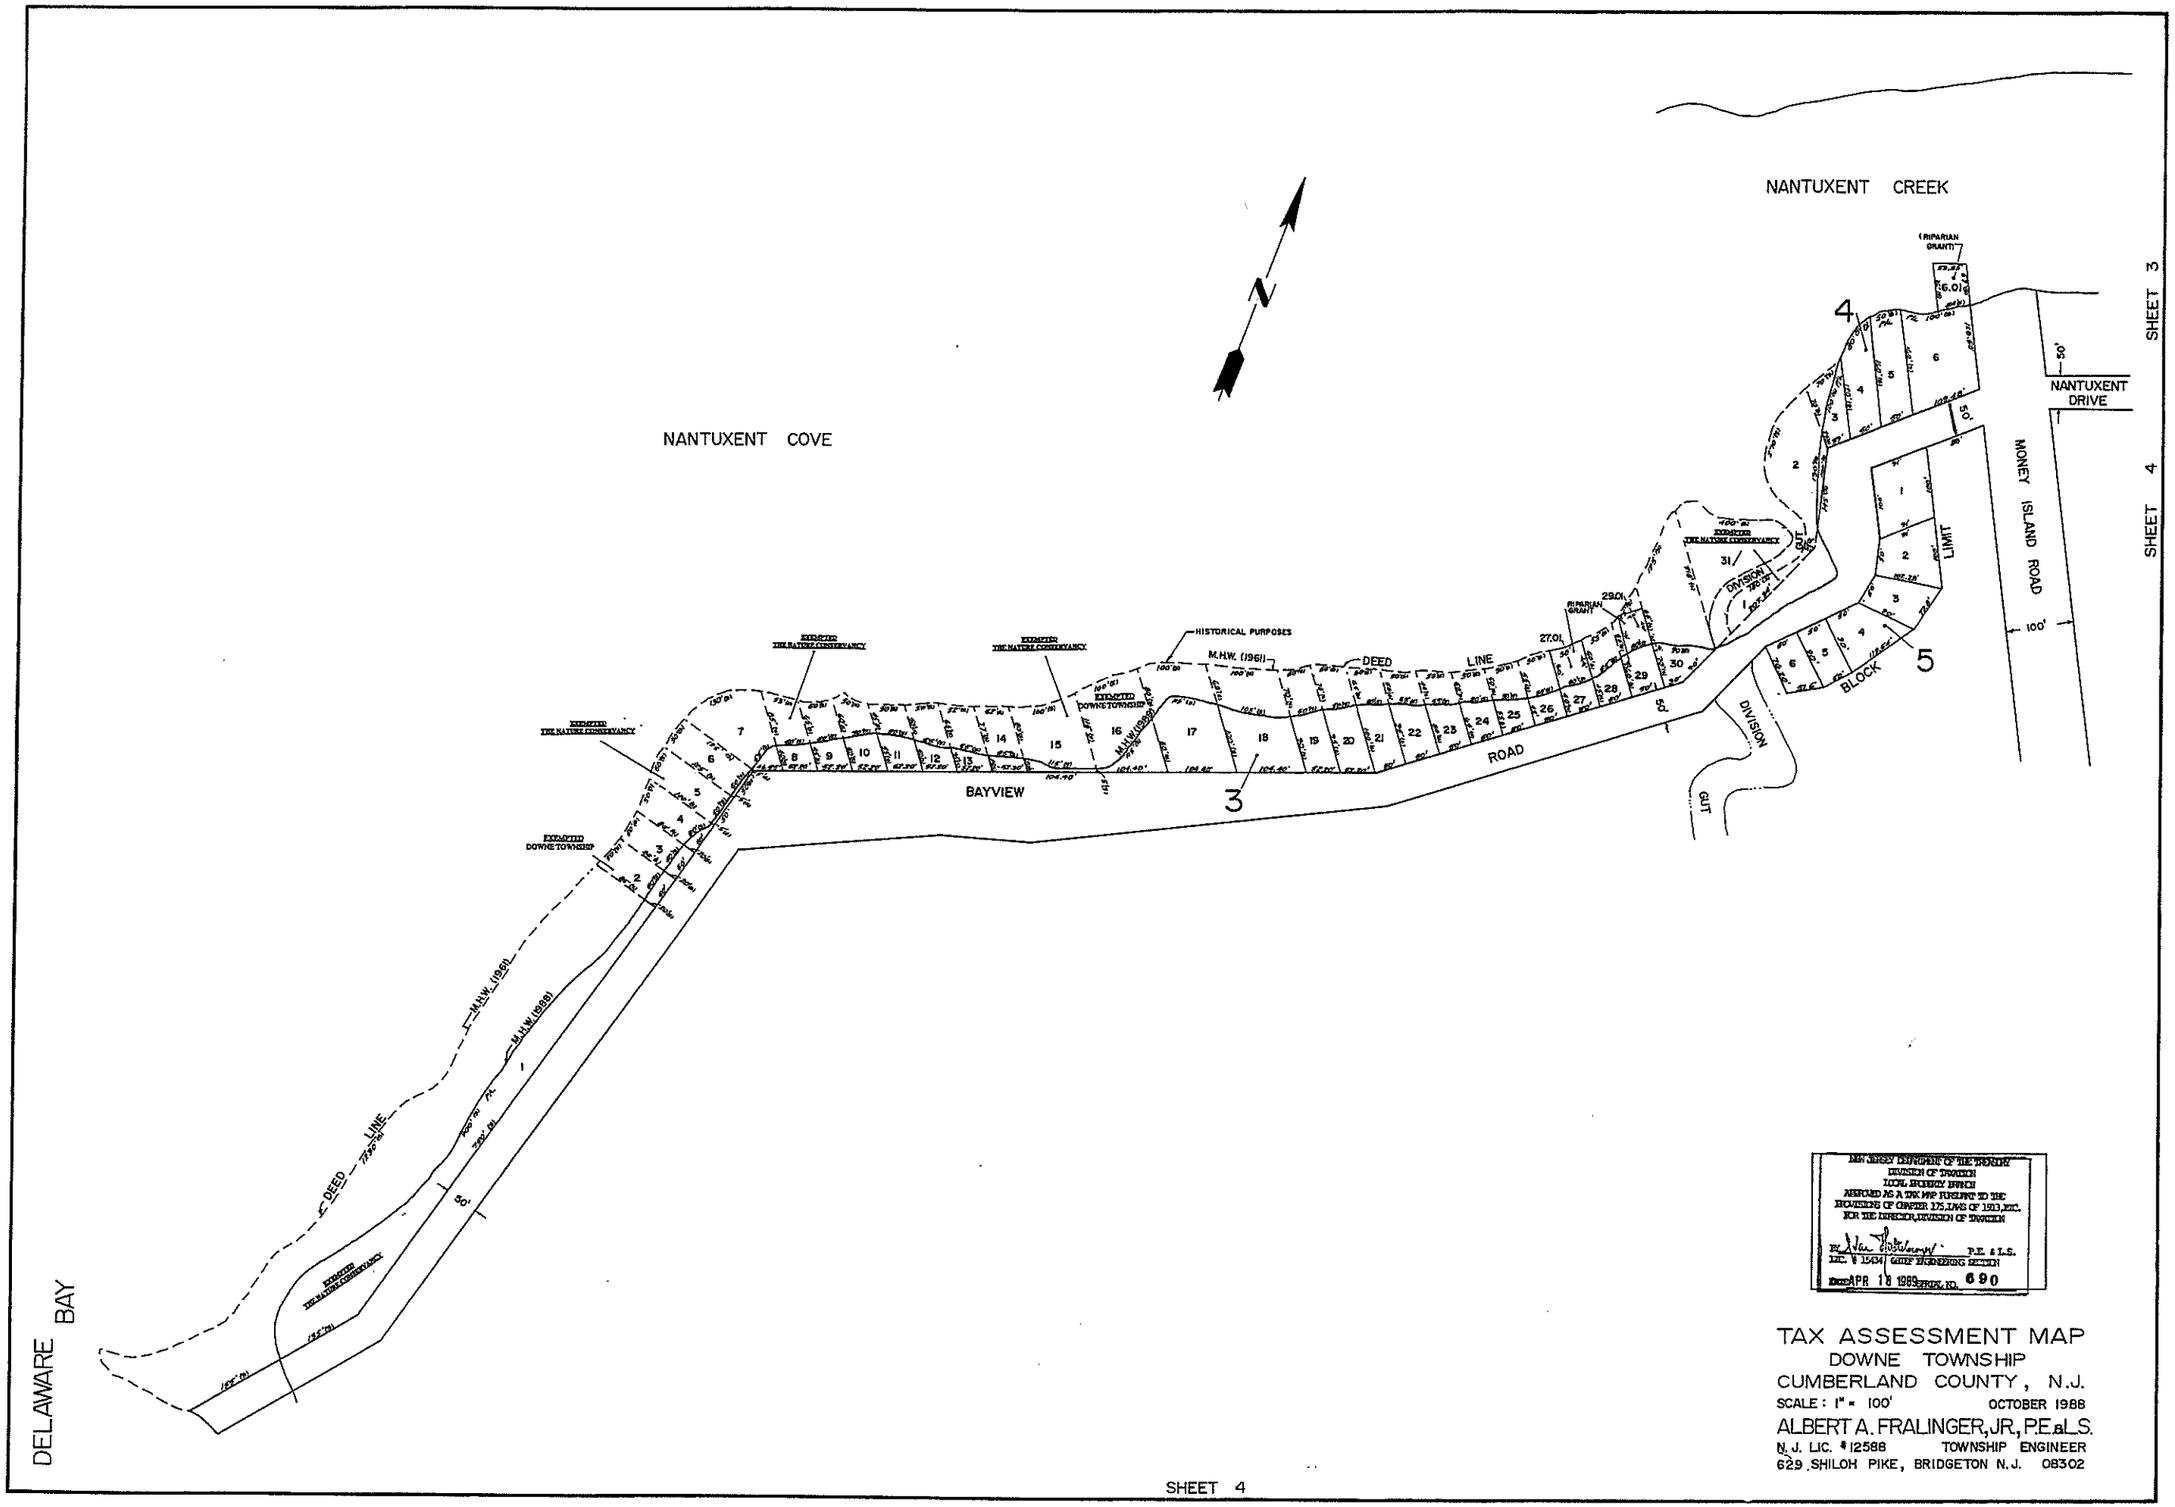
NANTUXENT CREEK
NANTUXENT COVE
DELAWARE BAY
BAYVIEW ROAD
DEED LINE
HISTORICAL PURPOSES
M.H.W. (1961)
M.H.W. (1988)
EXEMPTED THE NATURE CONSERVANCY
EXEMPTED DOWNE TOWNSHIP
RIPARIAN GRANT
DIVISION GUT
BLOCK LIMIT
MONEY ISLAND ROAD
NANTUXENT DRIVE
SHEET 3
SHEET 4
SHEET 4
TAX ASSESSMENT MAP
DOWNE TOWNSHIP
CUMBERLAND COUNTY, N.J.
SCALE: 1" = 100'
OCTOBER 1988
ALBERT A. FRALINGER, JR., P.E. & L.S.
N.J. LIC. #12588
TOWNSHIP ENGINEER
629 SHILOH PIKE, BRIDGETON N.J. 08302
APR 18 1989
690