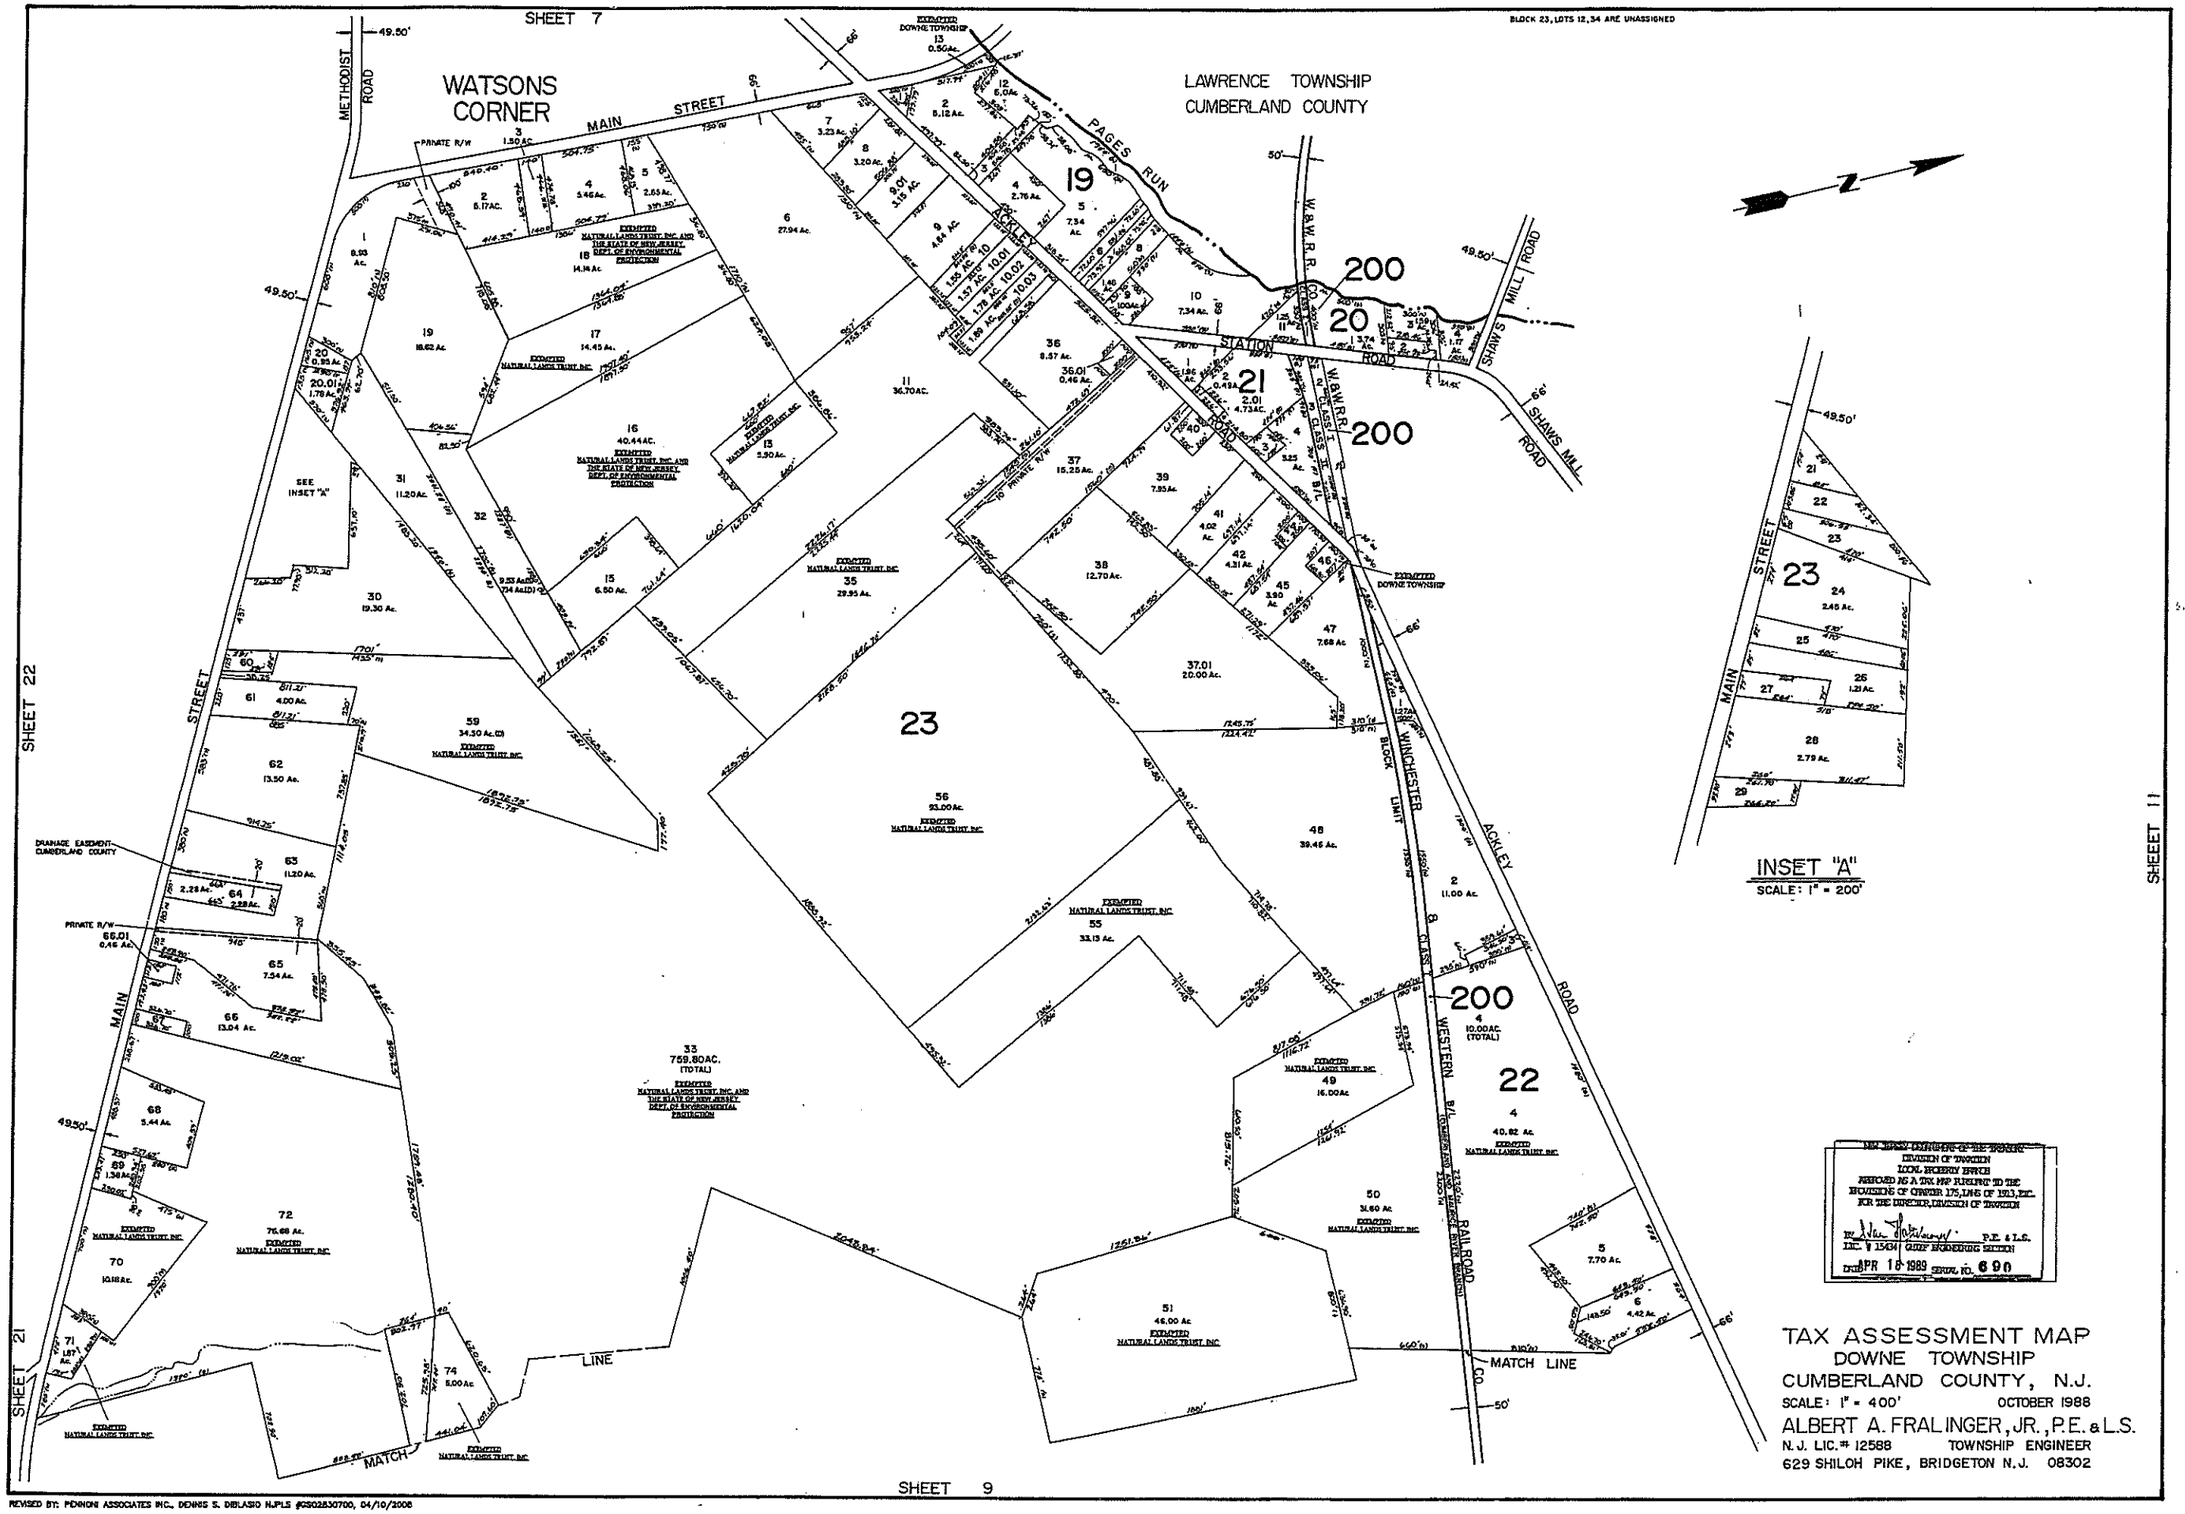
SHEET 7
BLOCK 23, LOTS 12,34 ARE UNASSIGNED
WATSONS CORNER
LAWRENCE TOWNSHIP
CUMBERLAND COUNTY
MAIN STREET
METHODIST ROAD
PAGES RUN
ACKLEY
STATION ROAD
SHAWS MILL ROAD
W.&W.R.R. CO.
WINCHESTER
BLOCK LIMIT
WESTERN
RAILROAD
ACKLEY ROAD
MATCH LINE
SHEET 22
SHEET 21
SHEET 11
SHEET 9
INSET "A"
SCALE: 1" = 200'
TAX ASSESSMENT MAP
DOWNE TOWNSHIP
CUMBERLAND COUNTY, N.J.
SCALE: 1" = 400'
OCTOBER 1988
ALBERT A. FRALINGER, JR., P.E. & L.S.
N.J. LIC.# 12588
TOWNSHIP ENGINEER
629 SHILOH PIKE, BRIDGETON N.J. 08302
REVISED BY: PENNONI ASSOCIATES INC., DENNIS S. DIBLASIO N.J.PLS #GS02830700, 04/10/2008