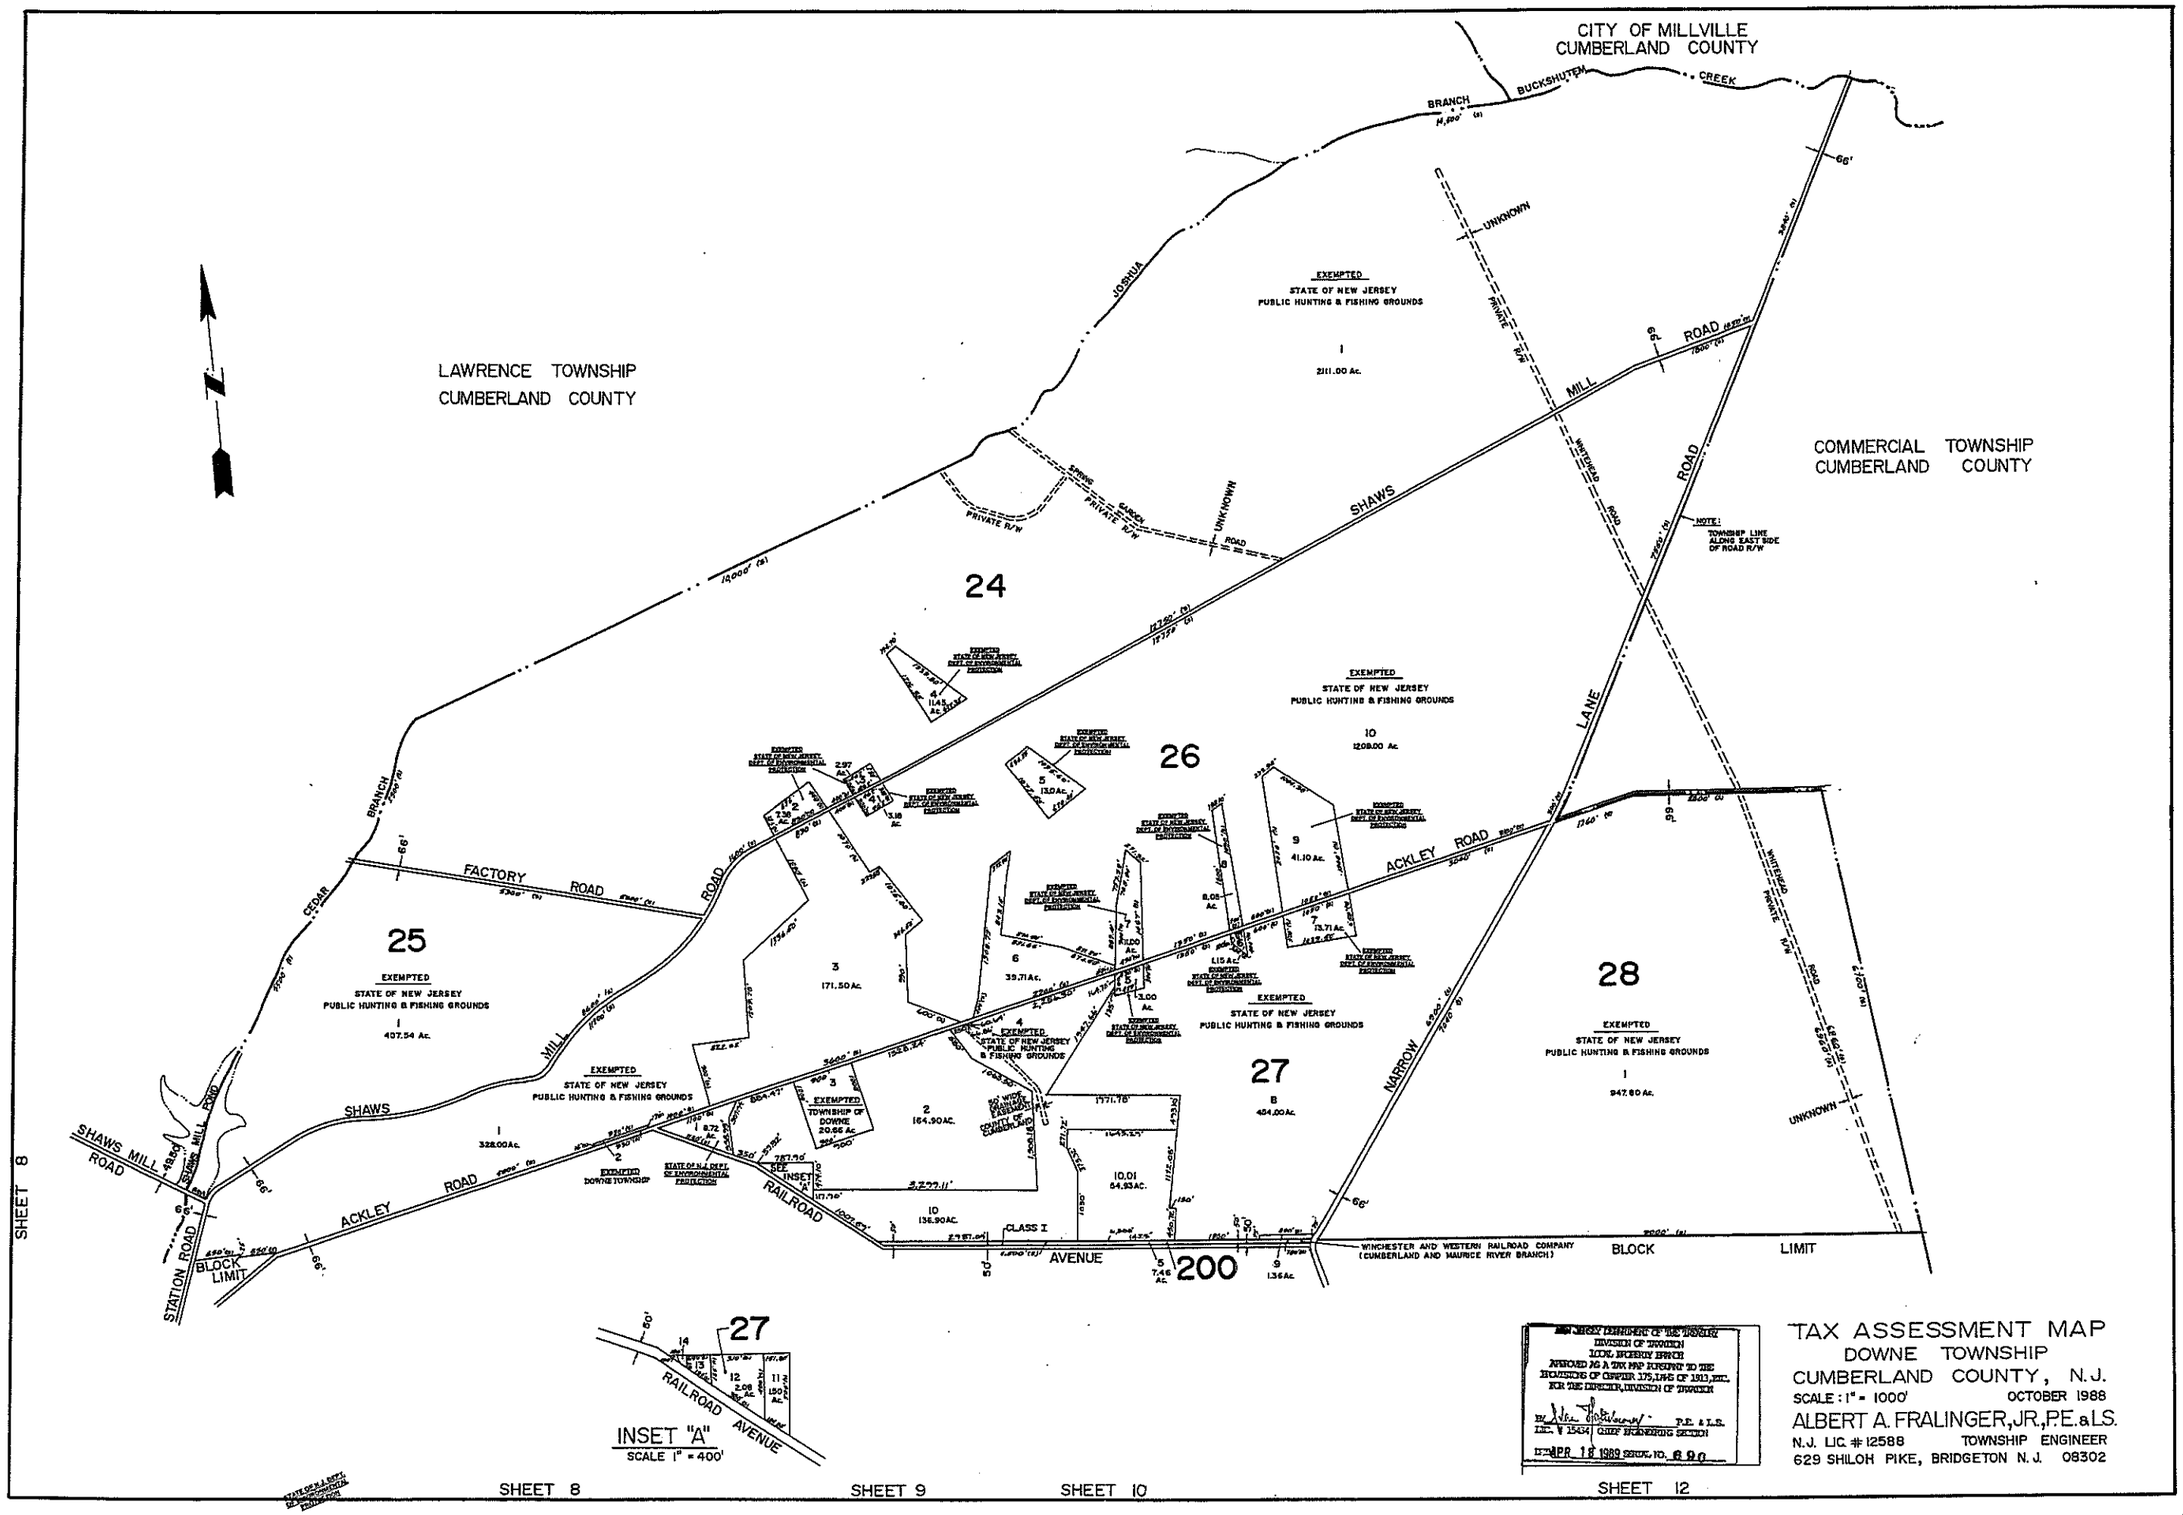
CITY OF MILLVILLE
CUMBERLAND COUNTY
LAWRENCE TOWNSHIP
CUMBERLAND COUNTY
COMMERCIAL TOWNSHIP
CUMBERLAND COUNTY
BUCKSHUTEM CREEK
BRANCH
JOSHUA
SHAWS MILL ROAD
ACKLEY ROAD
FACTORY ROAD
CEDAR BRANCH
NARROW LANE
RAILROAD AVENUE
STATION ROAD
BLOCK LIMIT
WINCHESTER AND WESTERN RAILROAD COMPANY (CUMBERLAND AND MAURICE RIVER BRANCH)
EXEMPTED
STATE OF NEW JERSEY
PUBLIC HUNTING & FISHING GROUNDS
24
25
26
27
28
200
INSET "A"
SCALE 1" = 400'
SHEET 8
SHEET 9
SHEET 10
SHEET 12
TAX ASSESSMENT MAP
DOWNE TOWNSHIP
CUMBERLAND COUNTY, N.J.
SCALE: 1" = 1000'
OCTOBER 1988
ALBERT A. FRALINGER, JR., P.E. & L.S.
N.J. LIC. # 12588
TOWNSHIP ENGINEER
629 SHILOH PIKE, BRIDGETON N.J. 08302