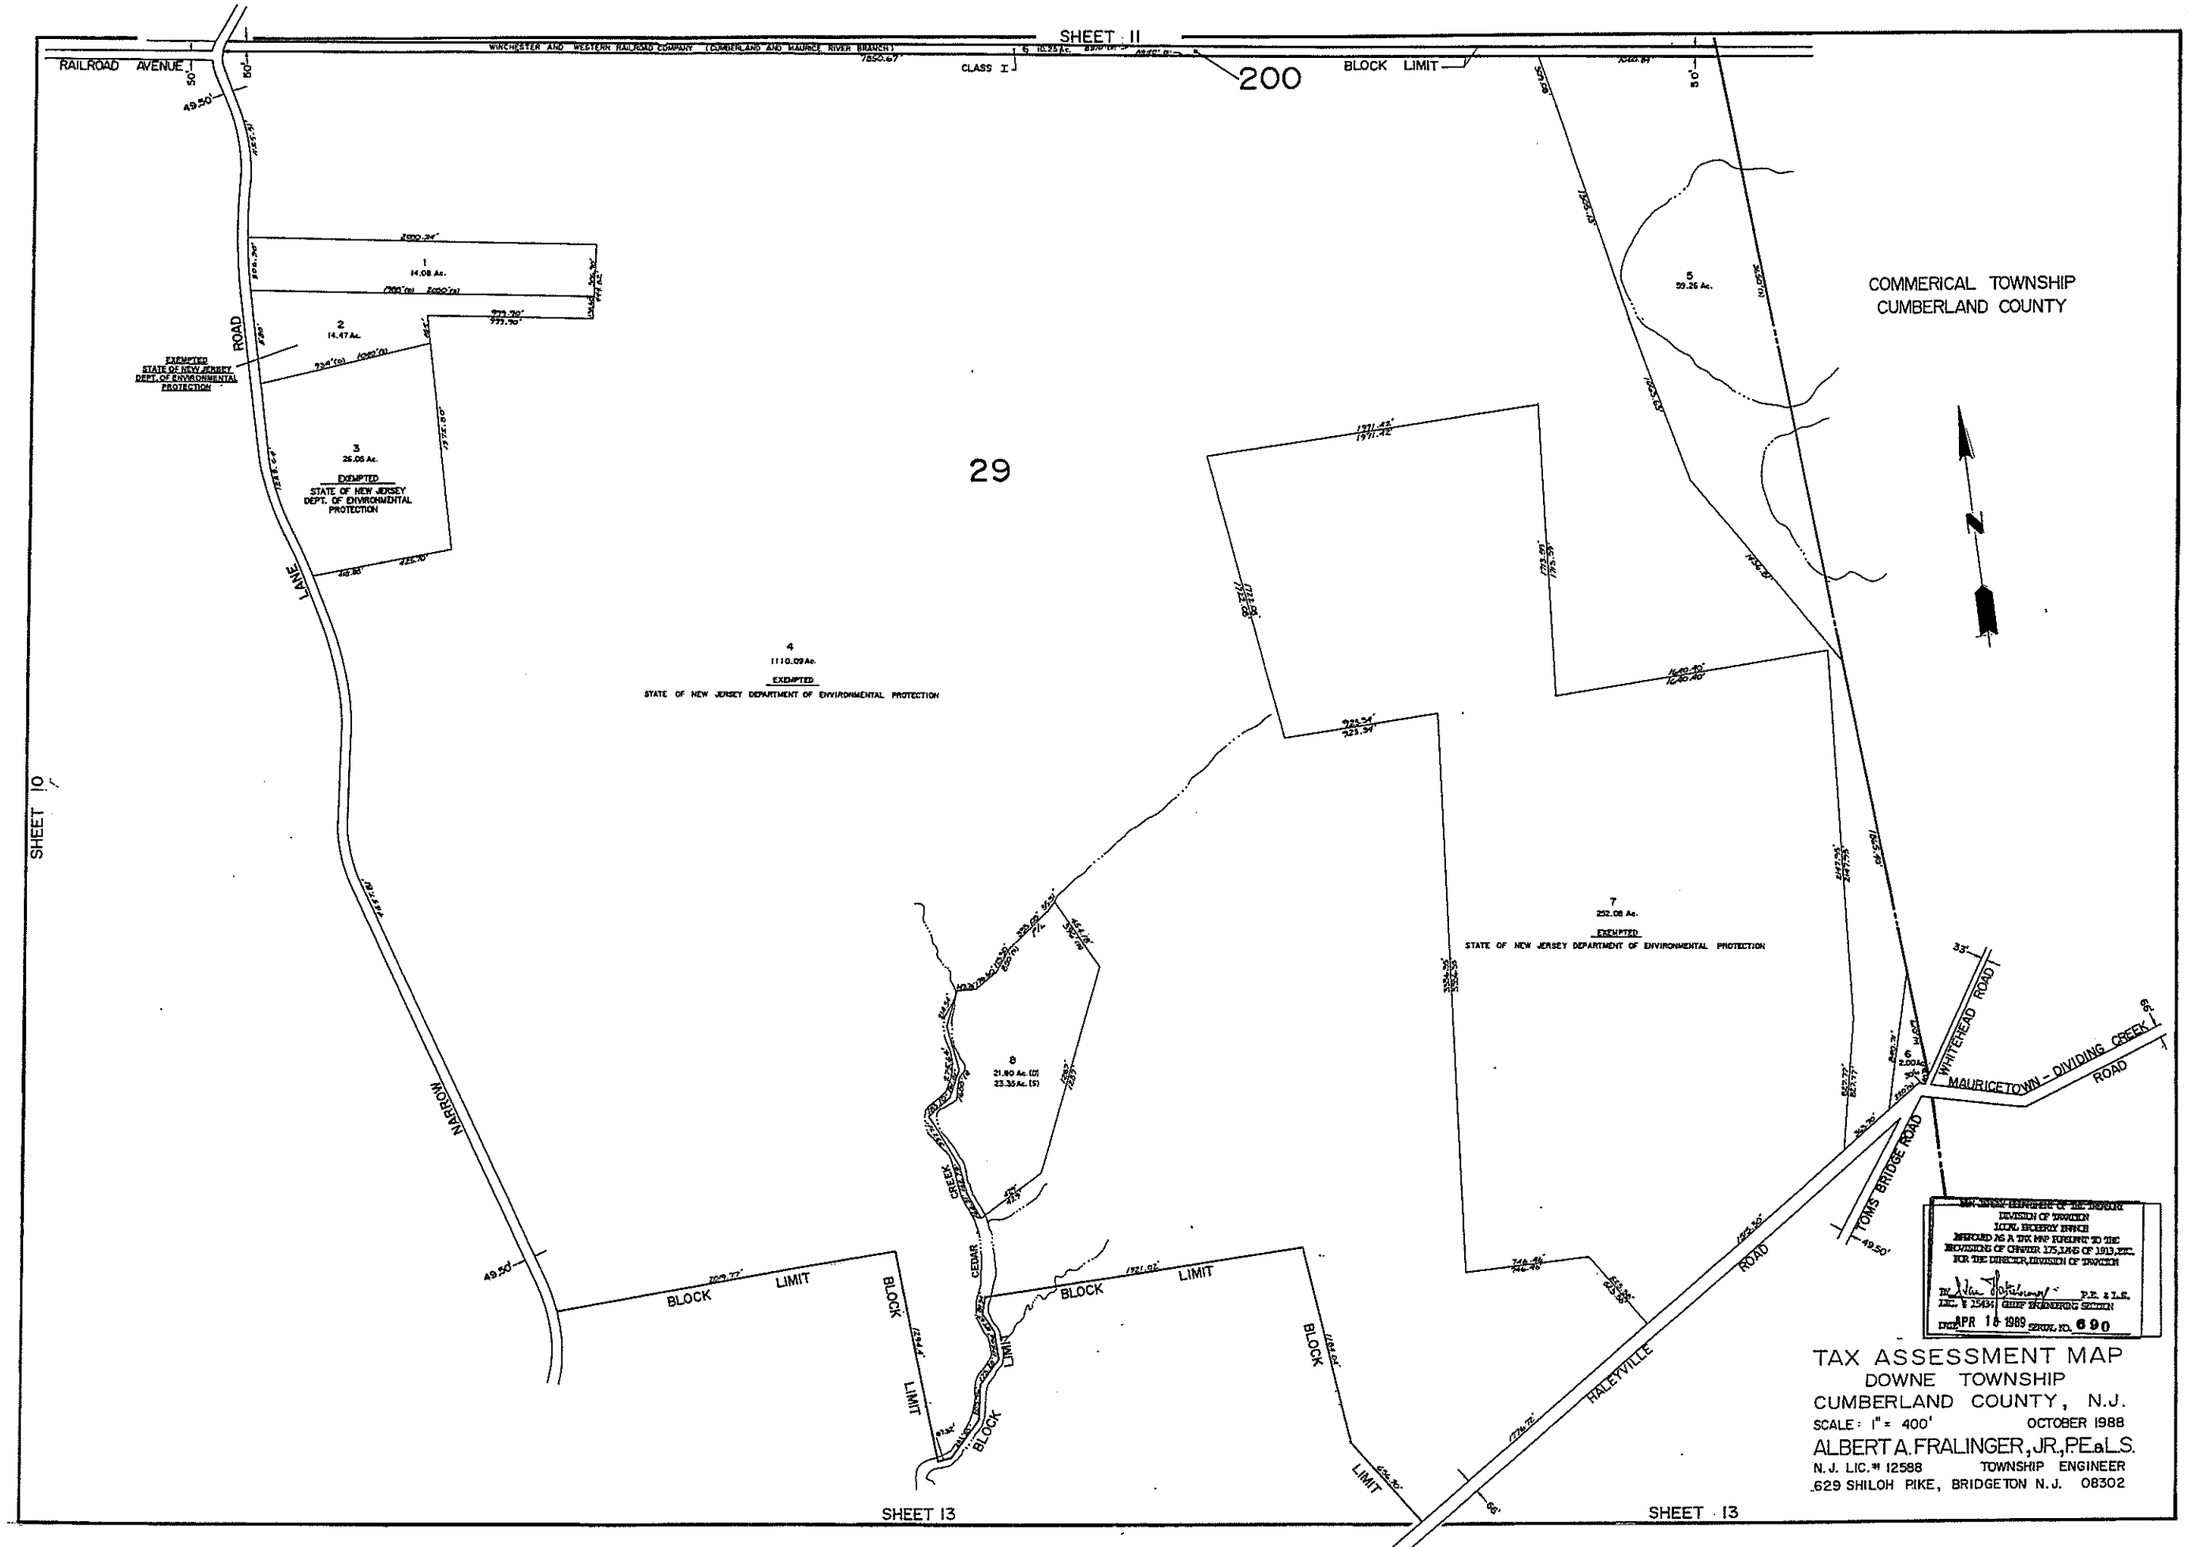
SHEET 11
WINCHESTER AND WESTERN RAILROAD COMPANY (CUMBERLAND AND MAURICE RIVER BRANCH)
CLASS I
200
BLOCK LIMIT
RAILROAD AVENUE
ROAD
LANE
NARROW
1
14.08 Ac.
2
14.47 Ac.
EXEMPTED
STATE OF NEW JERSEY
DEPT. OF ENVIRONMENTAL
PROTECTION
3
26.05 Ac.
EXEMPTED
STATE OF NEW JERSEY
DEPT. OF ENVIRONMENTAL
PROTECTION
29
4
1110.09 Ac.
EXEMPTED
STATE OF NEW JERSEY DEPARTMENT OF ENVIRONMENTAL PROTECTION
5
50.26 Ac.
COMMERICAL TOWNSHIP
CUMBERLAND COUNTY
N
7
252.08 Ac.
EXEMPTED
STATE OF NEW JERSEY DEPARTMENT OF ENVIRONMENTAL PROTECTION
8
21.80 Ac. (2)
23.35 Ac. (5)
CEDAR CREEK
BLOCK LIMIT
WHITEHEAD ROAD
MAURICETOWN - DIVIDING CREEK ROAD
TOMS BRIDGE ROAD
HALEYVILLE ROAD
SHEET 10
SHEET 13
SHEET 13
DIVISION OF TAXATION
LOCAL PROPERTY BRANCH
PREPARED AS A TAX MAP EXHIBIT TO THE
PROVISIONS OF CHAPTER 123, LAWS OF 1913, ETC.
FOR THE DIRECTOR, DIVISION OF TAXATION
P.E. & L.S.
LIC. # 25434 CHIEF ENGINEERING SECTION
DATE APR 18 1989 SERIAL NO. 690
TAX ASSESSMENT MAP
DOWNE TOWNSHIP
CUMBERLAND COUNTY, N.J.
SCALE: 1" = 400'
OCTOBER 1988
ALBERT A. FRALINGER, JR., P.E. & L.S.
N.J. LIC. # 12588
TOWNSHIP ENGINEER
629 SHILOH PIKE, BRIDGETON N.J. 08302