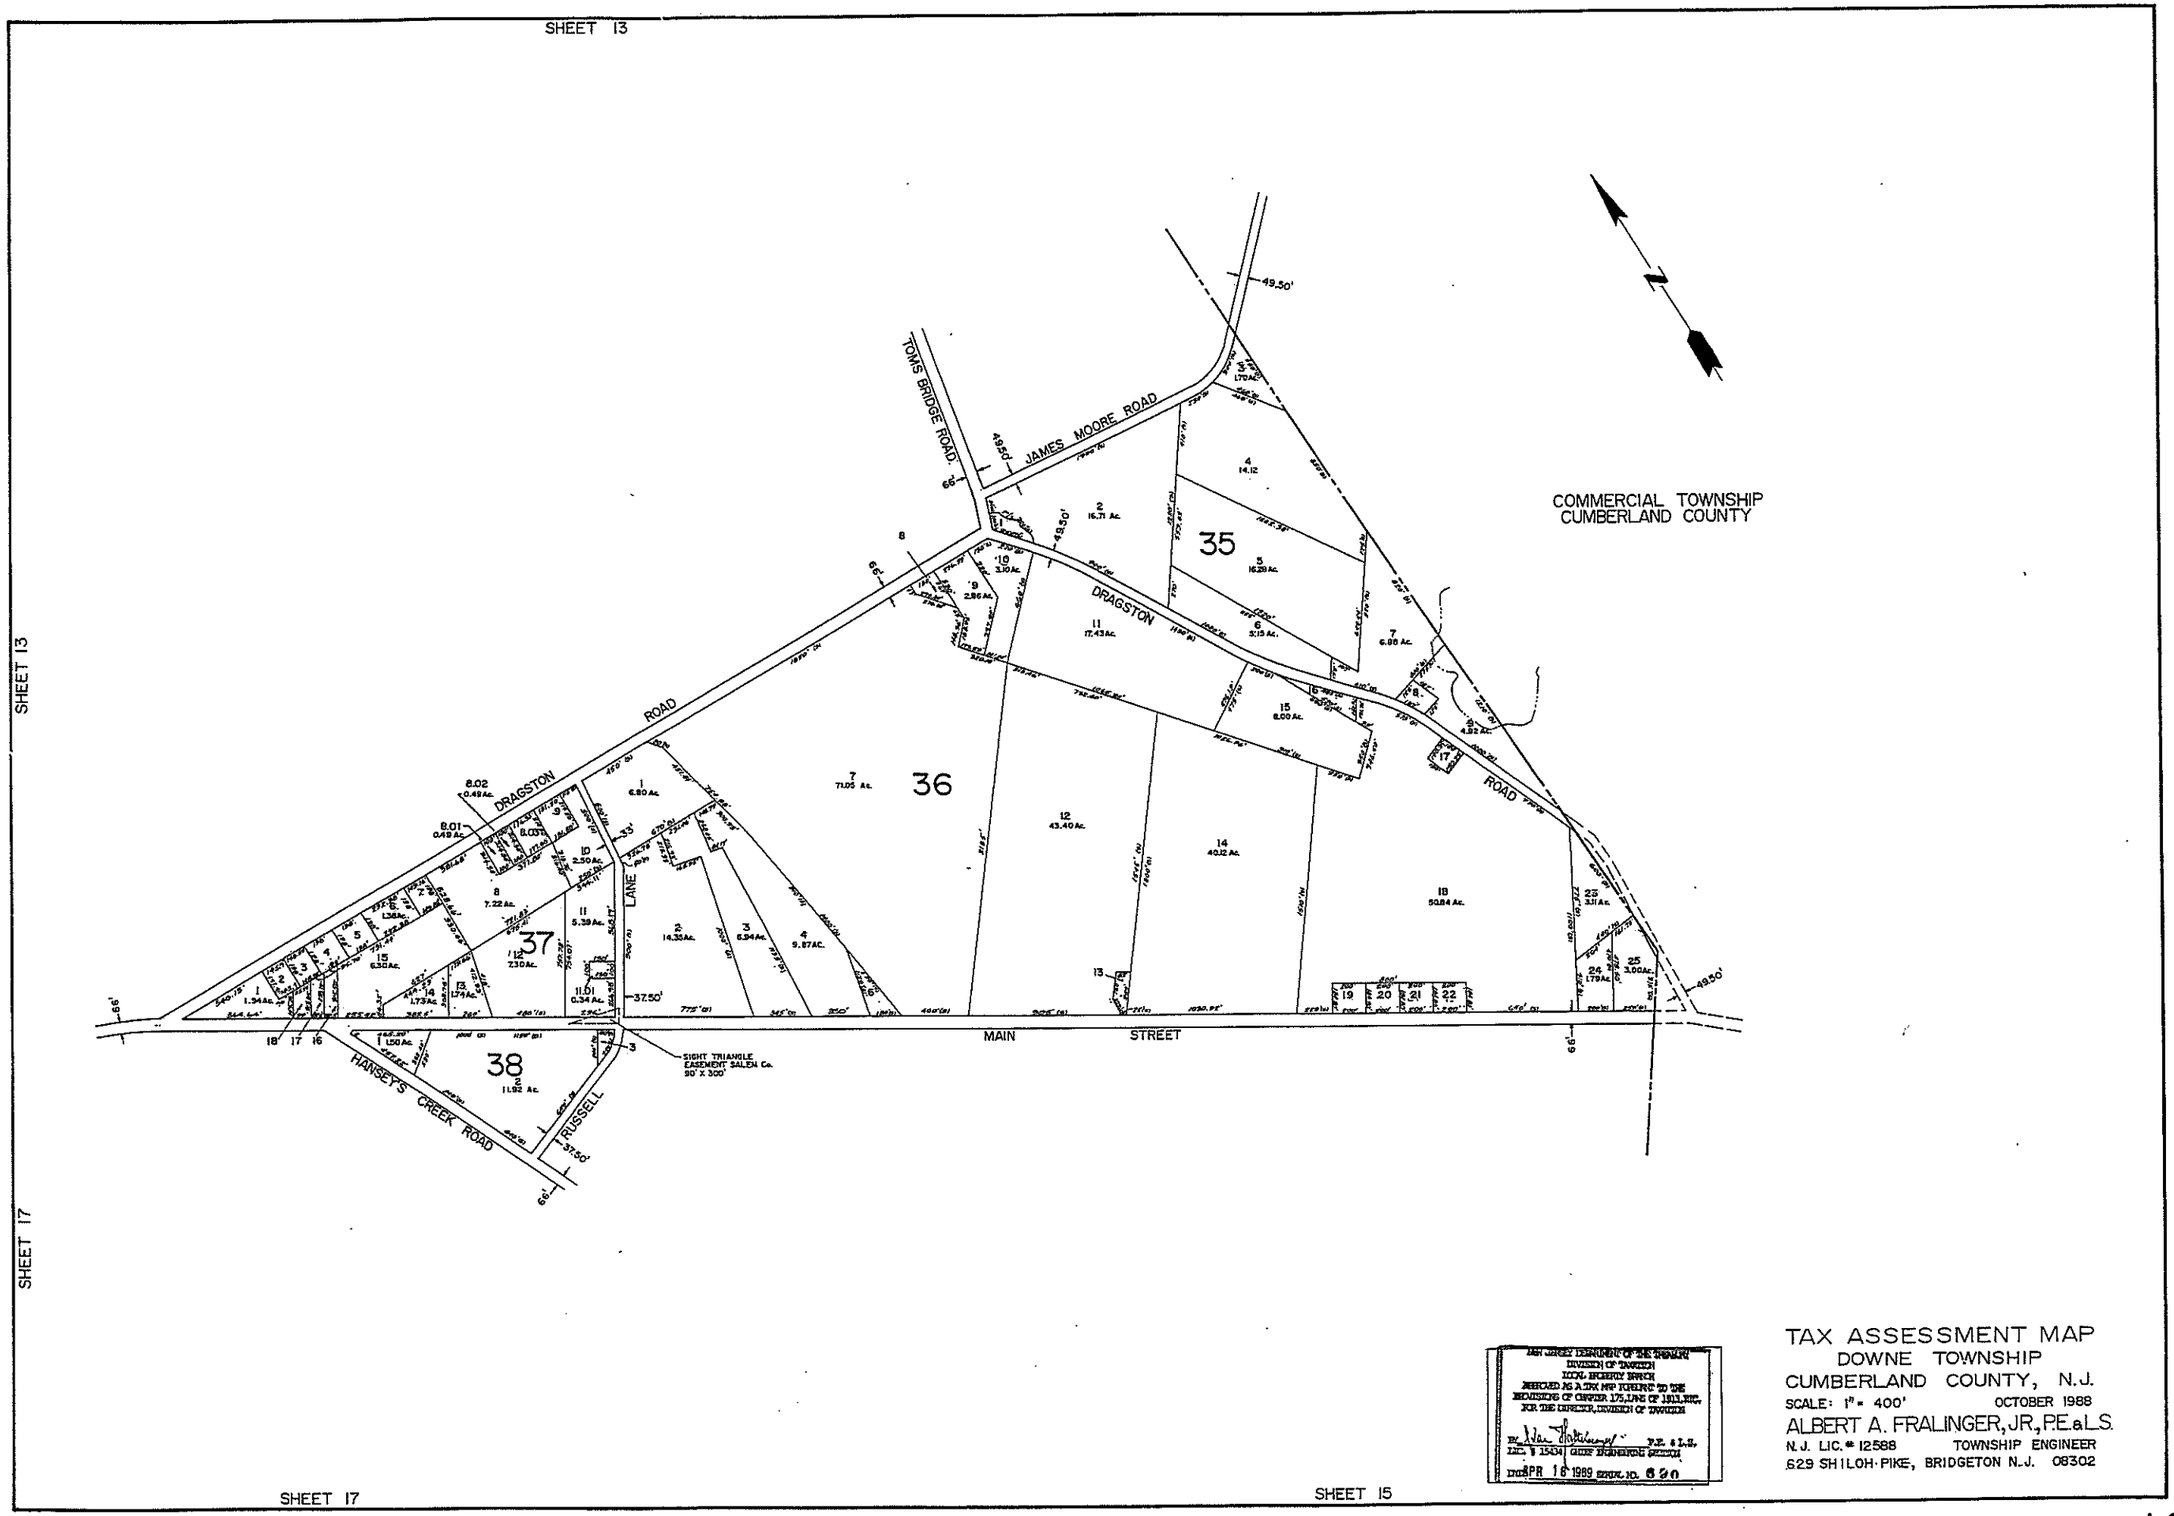
SHEET 13
SHEET 13
SHEET 17
SHEET 17
SHEET 15
COMMERCIAL TOWNSHIP
CUMBERLAND COUNTY
TOMS BRIDGE ROAD
JAMES MOORE ROAD
DRAGSTON ROAD
DRAGSTON ROAD
LANE
MAIN STREET
HANSEY'S CREEK ROAD
RUSSELL
35
36
37
38
SIGHT TRIANGLE EASEMENT SALEM Co. 90' X 300'
TAX ASSESSMENT MAP
DOWNE TOWNSHIP
CUMBERLAND COUNTY, N.J.
SCALE: 1" = 400'
OCTOBER 1988
ALBERT A. FRALINGER, JR., P.E. & L.S.
N.J. LIC. # 12588
TOWNSHIP ENGINEER
629 SHILOH PIKE, BRIDGETON N.J. 08302
APR 18 1989