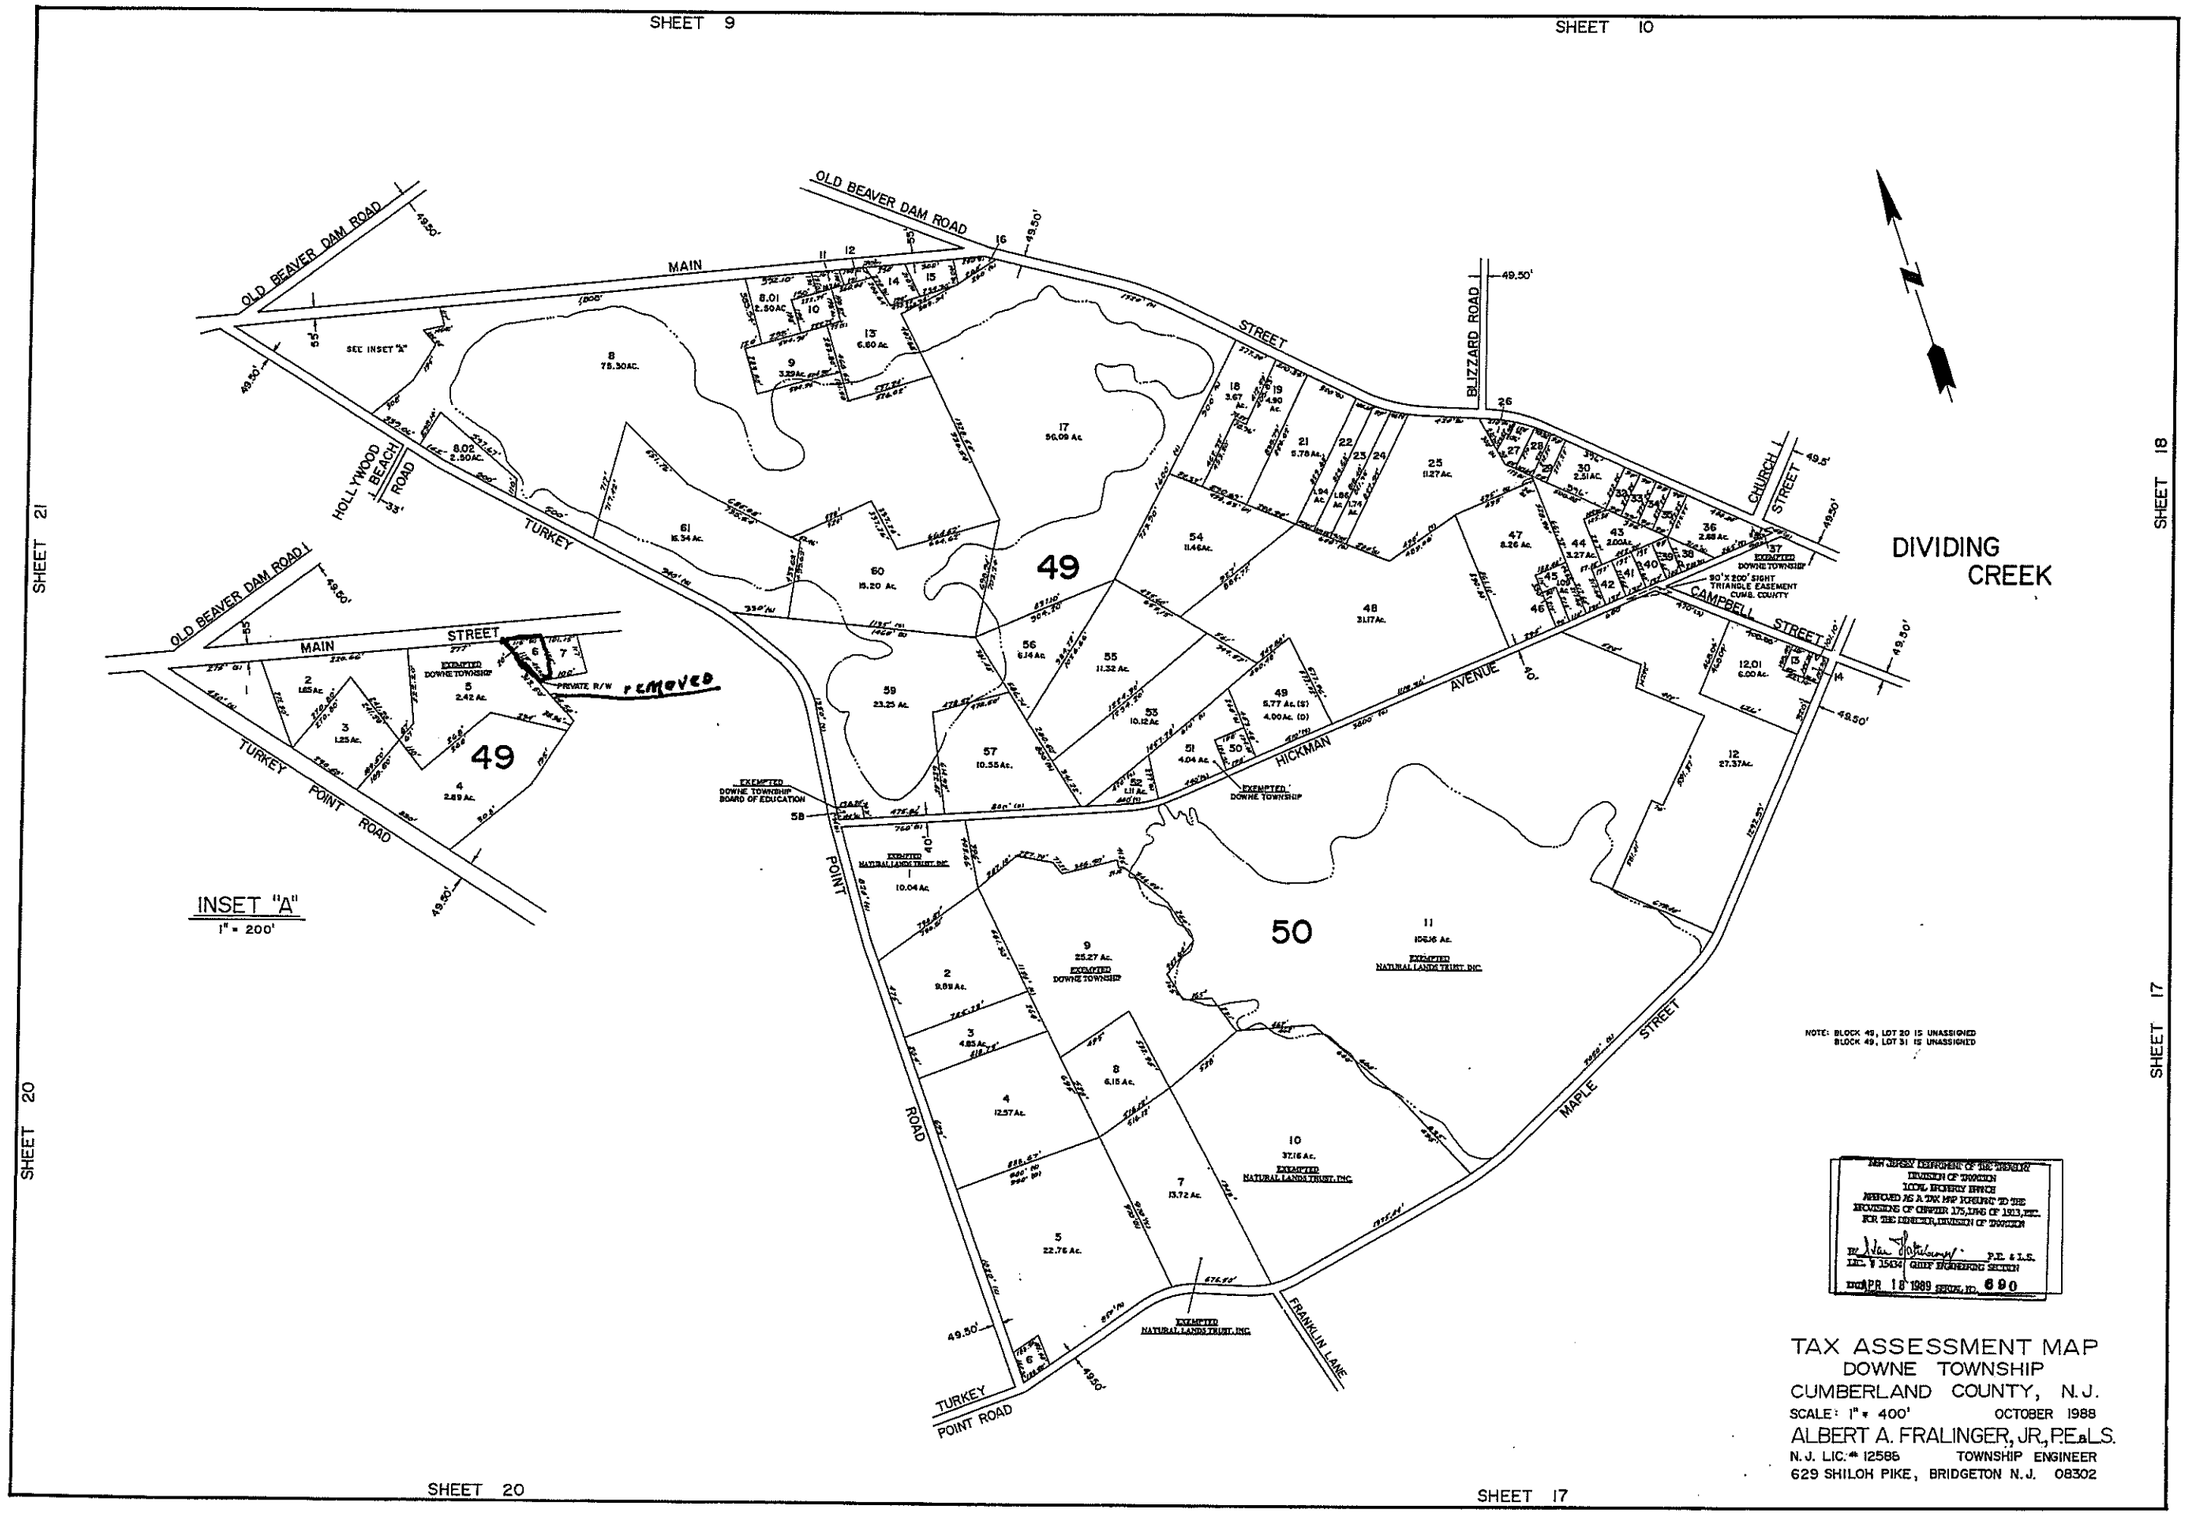
SHEET 9
SHEET 10
SHEET 21
SHEET 18
SHEET 20
SHEET 17
SHEET 20
SHEET 17
OLD BEAVER DAM ROAD
MAIN
STREET
BLIZZARD ROAD
HOLLYWOOD BEACH ROAD
TURKEY
POINT ROAD
CHURCH STREET
CAMPBELL STREET
HICKMAN AVENUE
MAPLE STREET
FRANKLIN LANE
DIVIDING CREEK
SEE INSET "A"
PRIVATE R/W
REMOVED
EXEMPTED DOWNE TOWNSHIP
EXEMPTED DOWNE TOWNSHIP BOARD OF EDUCATION
EXEMPTED NATURAL LANDS TRUST, INC.
90' X 200' SIGHT TRIANGLE EASEMENT CUMB. COUNTY
49
50
INSET "A"
1" = 200'
NOTE: BLOCK 49, LOT 20 IS UNASSIGNED
BLOCK 49, LOT 31 IS UNASSIGNED
NEW JERSEY DEPARTMENT OF THE TREASURY
DIVISION OF TAXATION
TOTAL ECONOMY BRANCH
APPROVED AS A TAX MAP PURSUANT TO THE
PROVISIONS OF CHAPTER 175, LAWS OF 1913, ETC.
FOR THE DIRECTOR, DIVISION OF TAXATION
P.E. & L.S.
LIC. # 35434 CHIEF ENGINEERING BRANCH
DATE APR 18 1989 SERVICE ID. 690
TAX ASSESSMENT MAP
DOWNE TOWNSHIP
CUMBERLAND COUNTY, N.J.
SCALE: 1" = 400'
OCTOBER 1988
ALBERT A. FRALINGER, JR., P.E. & L.S.
N.J. LIC.# 12586
TOWNSHIP ENGINEER
629 SHILOH PIKE, BRIDGETON N.J. 08302