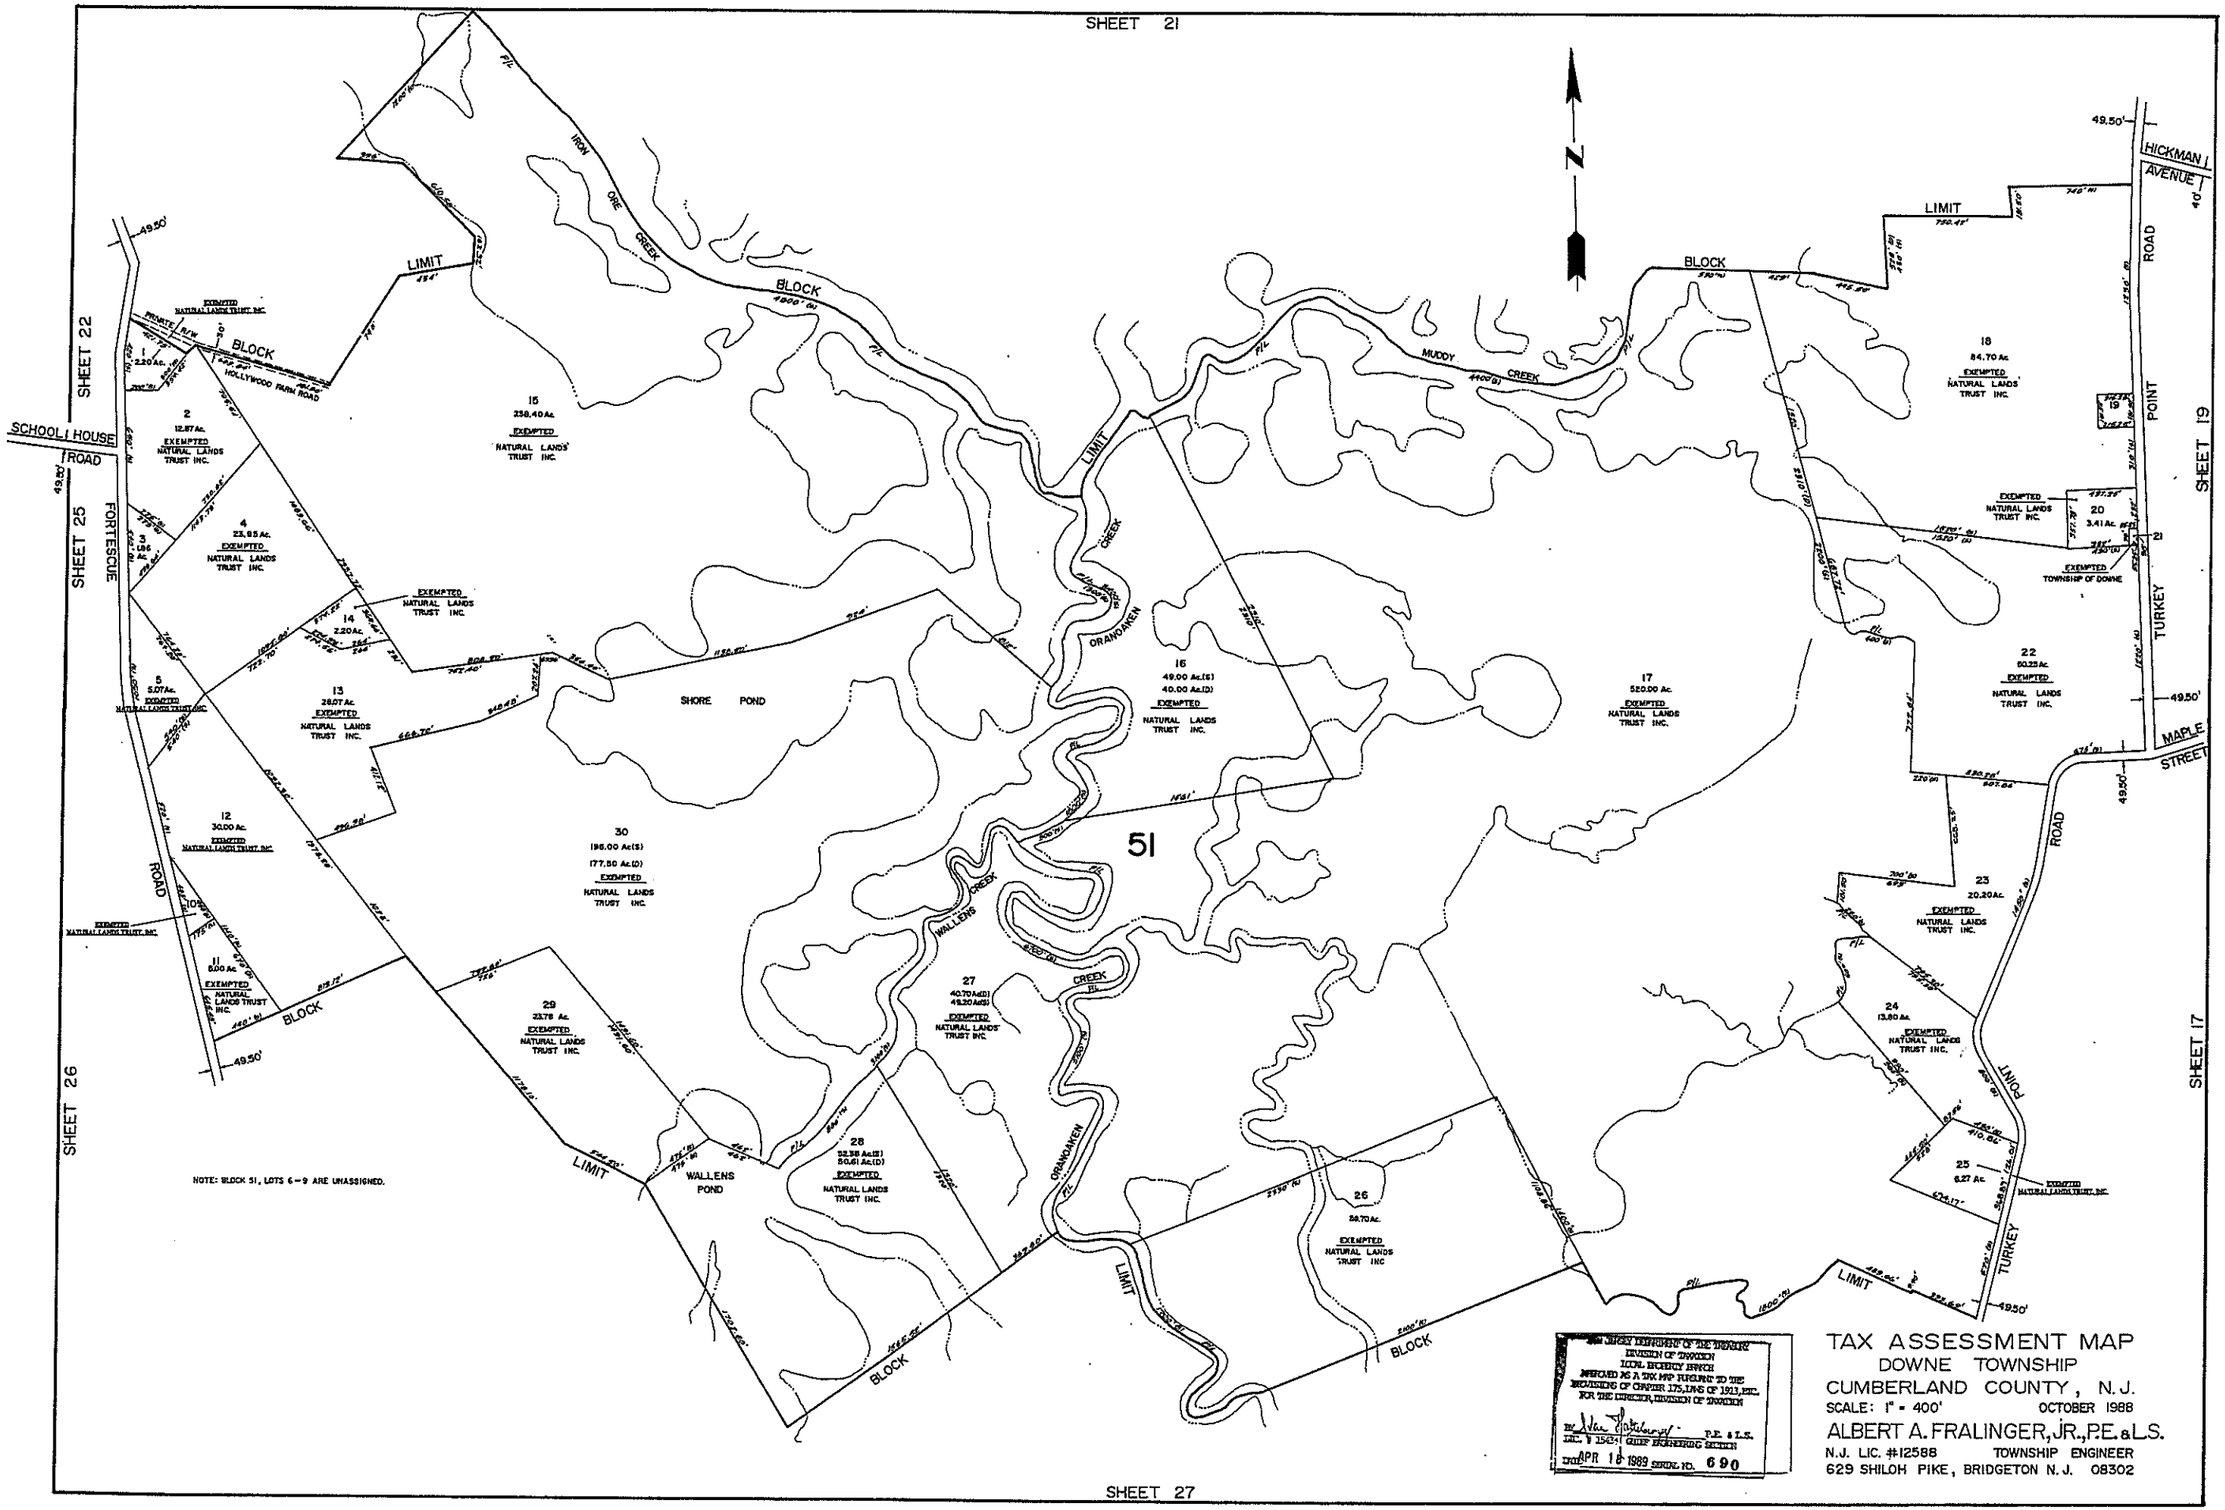
SHEET 21
SHEET 22
SHEET 25
SHEET 26
SHEET 27
SHEET 19
SHEET 17
N
SCHOOL HOUSE ROAD
FORTESCUE ROAD
HICKMAN AVENUE
TURKEY POINT ROAD
MAPLE STREET
IRON ORE CREEK
MUDDY CREEK
ORANOAKEN CREEK
WALLENS CREEK
SHORE POND
WALLENS POND
HOLLYWOOD FARM ROAD
BLOCK LIMIT
51
NOTE: BLOCK 51, LOTS 6-9 ARE UNASSIGNED.
TAX ASSESSMENT MAP
DOWNE TOWNSHIP
CUMBERLAND COUNTY, N.J.
SCALE: 1" = 400'
OCTOBER 1988
ALBERT A. FRALINGER, JR., P.E. & L.S.
N.J. LIC. #12588
TOWNSHIP ENGINEER
629 SHILOH PIKE, BRIDGETON N.J. 08302
APR 18 1989
690