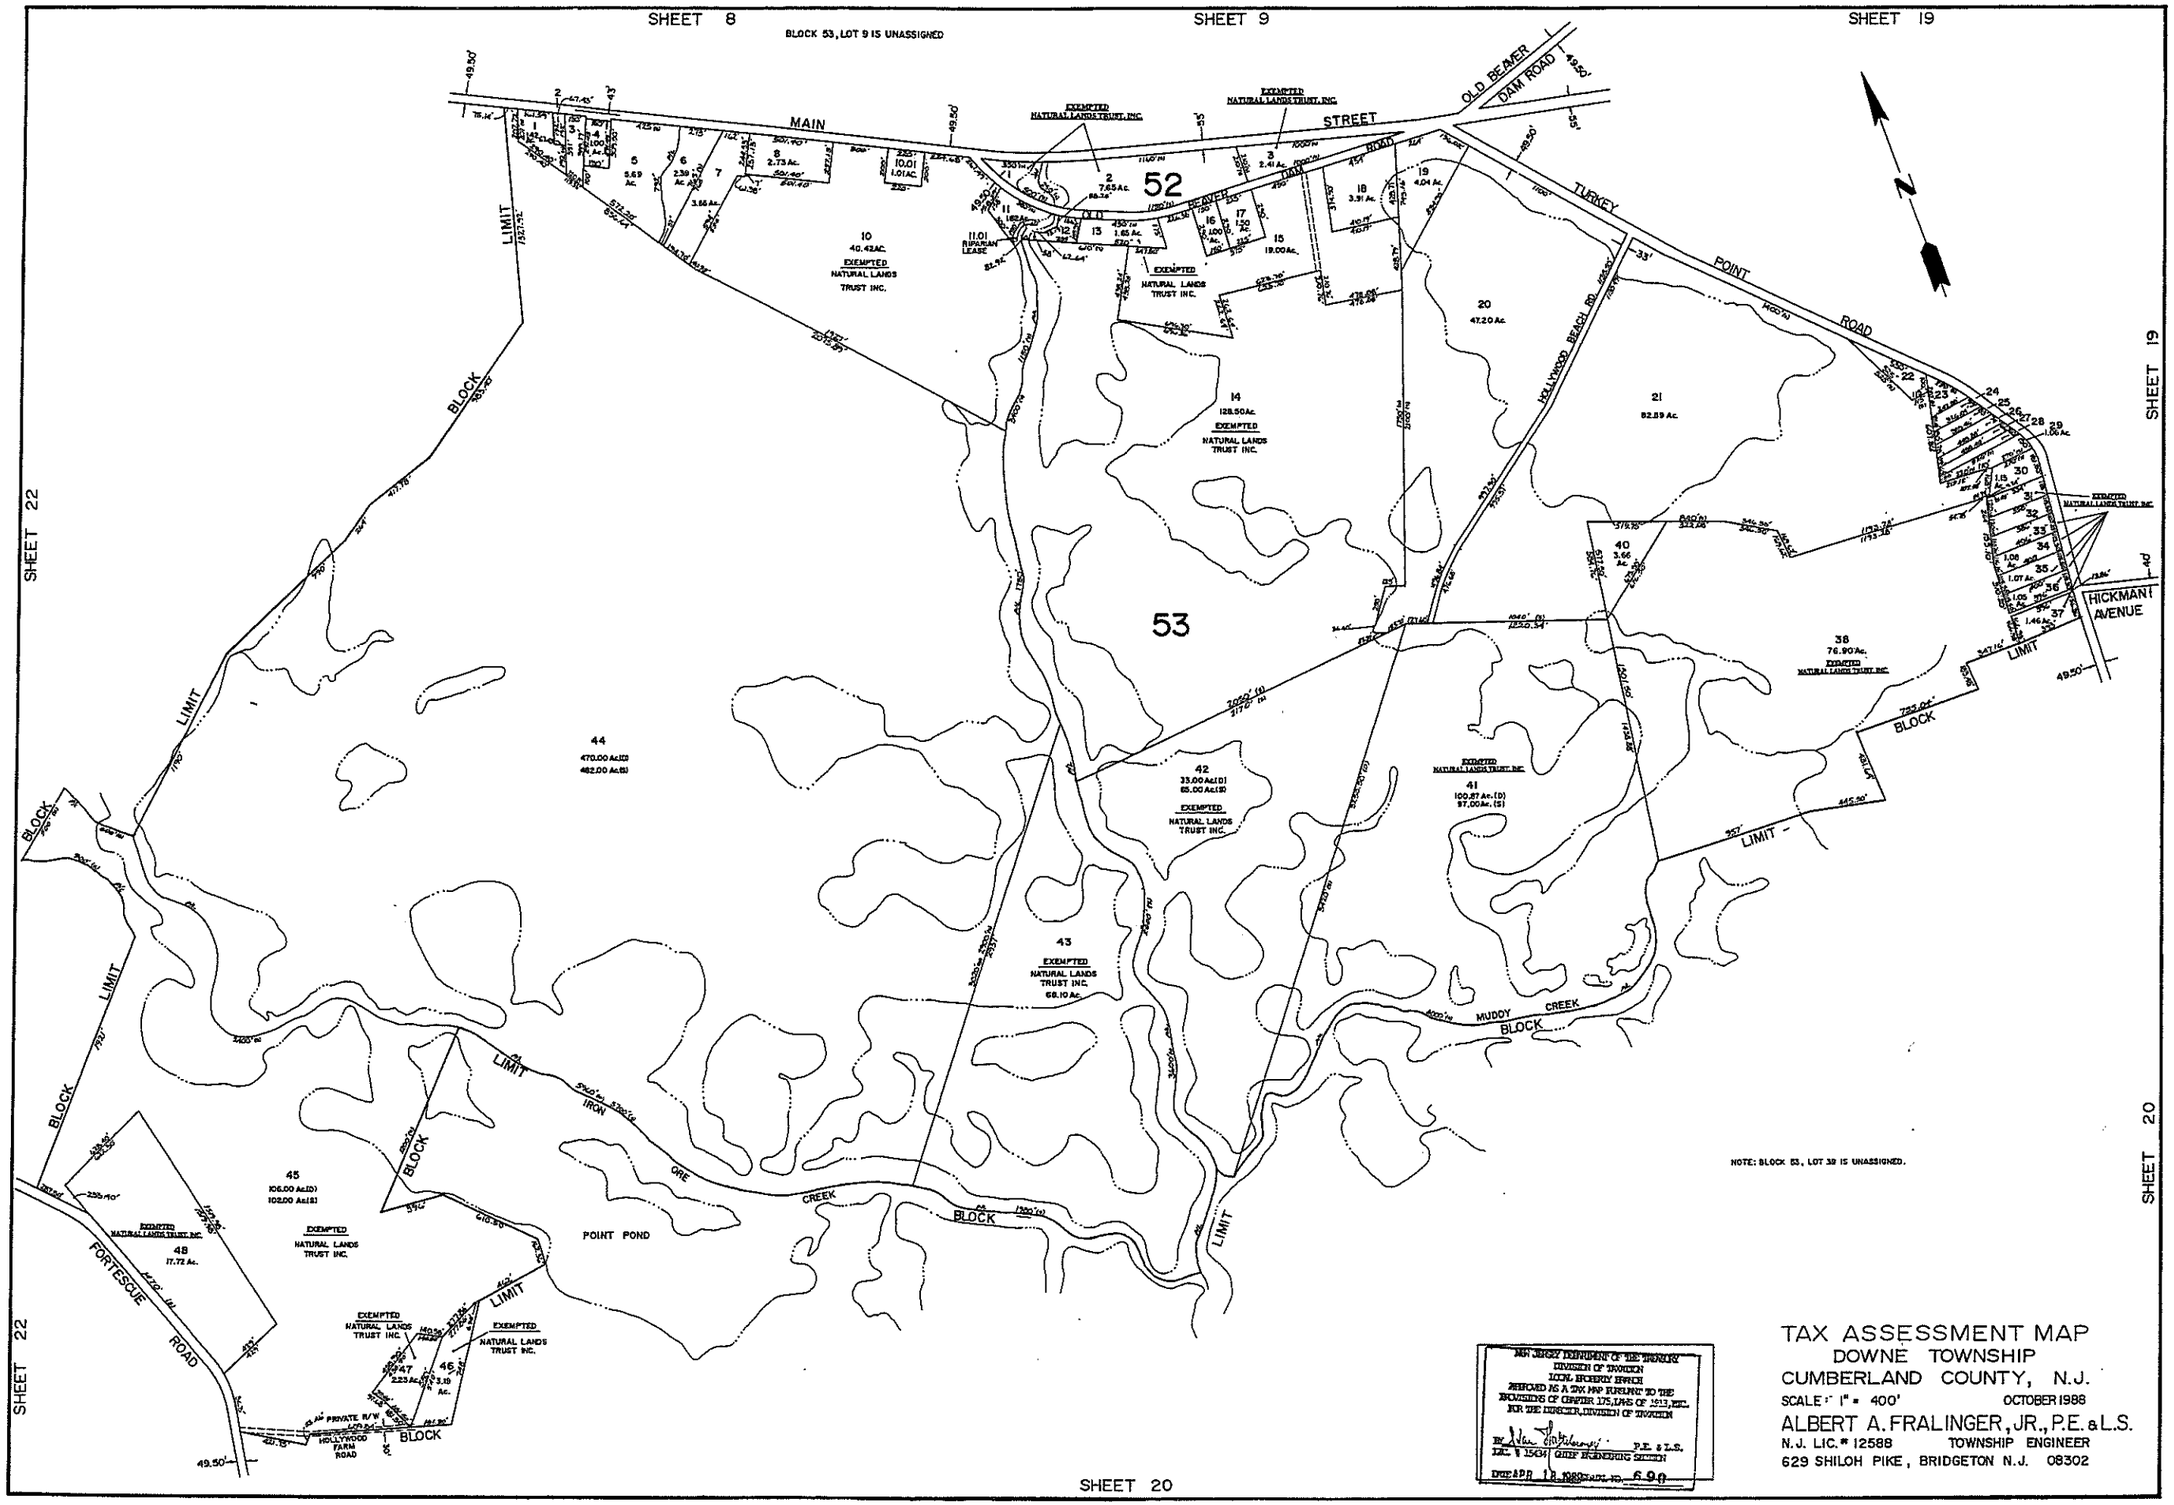
SHEET 8
SHEET 9
SHEET 19
SHEET 22
SHEET 20
BLOCK 53, LOT 9 IS UNASSIGNED
MAIN STREET
OLD BEAVER DAM ROAD
TURKEY POINT ROAD
HOLLYWOOD BEACH RD.
HICKMAN AVENUE
MUDDY CREEK
IRON ORE CREEK
POINT POND
FORTESCUE ROAD
HOLLYWOOD FARM ROAD
BLOCK LIMIT
52
53
EXEMPTED NATURAL LANDS TRUST INC.
NOTE: BLOCK 53, LOT 39 IS UNASSIGNED.
TAX ASSESSMENT MAP
DOWNE TOWNSHIP
CUMBERLAND COUNTY, N.J.
SCALE: 1" = 400'
OCTOBER 1988
ALBERT A. FRALINGER, JR., P.E. & L.S.
N.J. LIC.# 12588
TOWNSHIP ENGINEER
629 SHILOH PIKE, BRIDGETON N.J. 08302