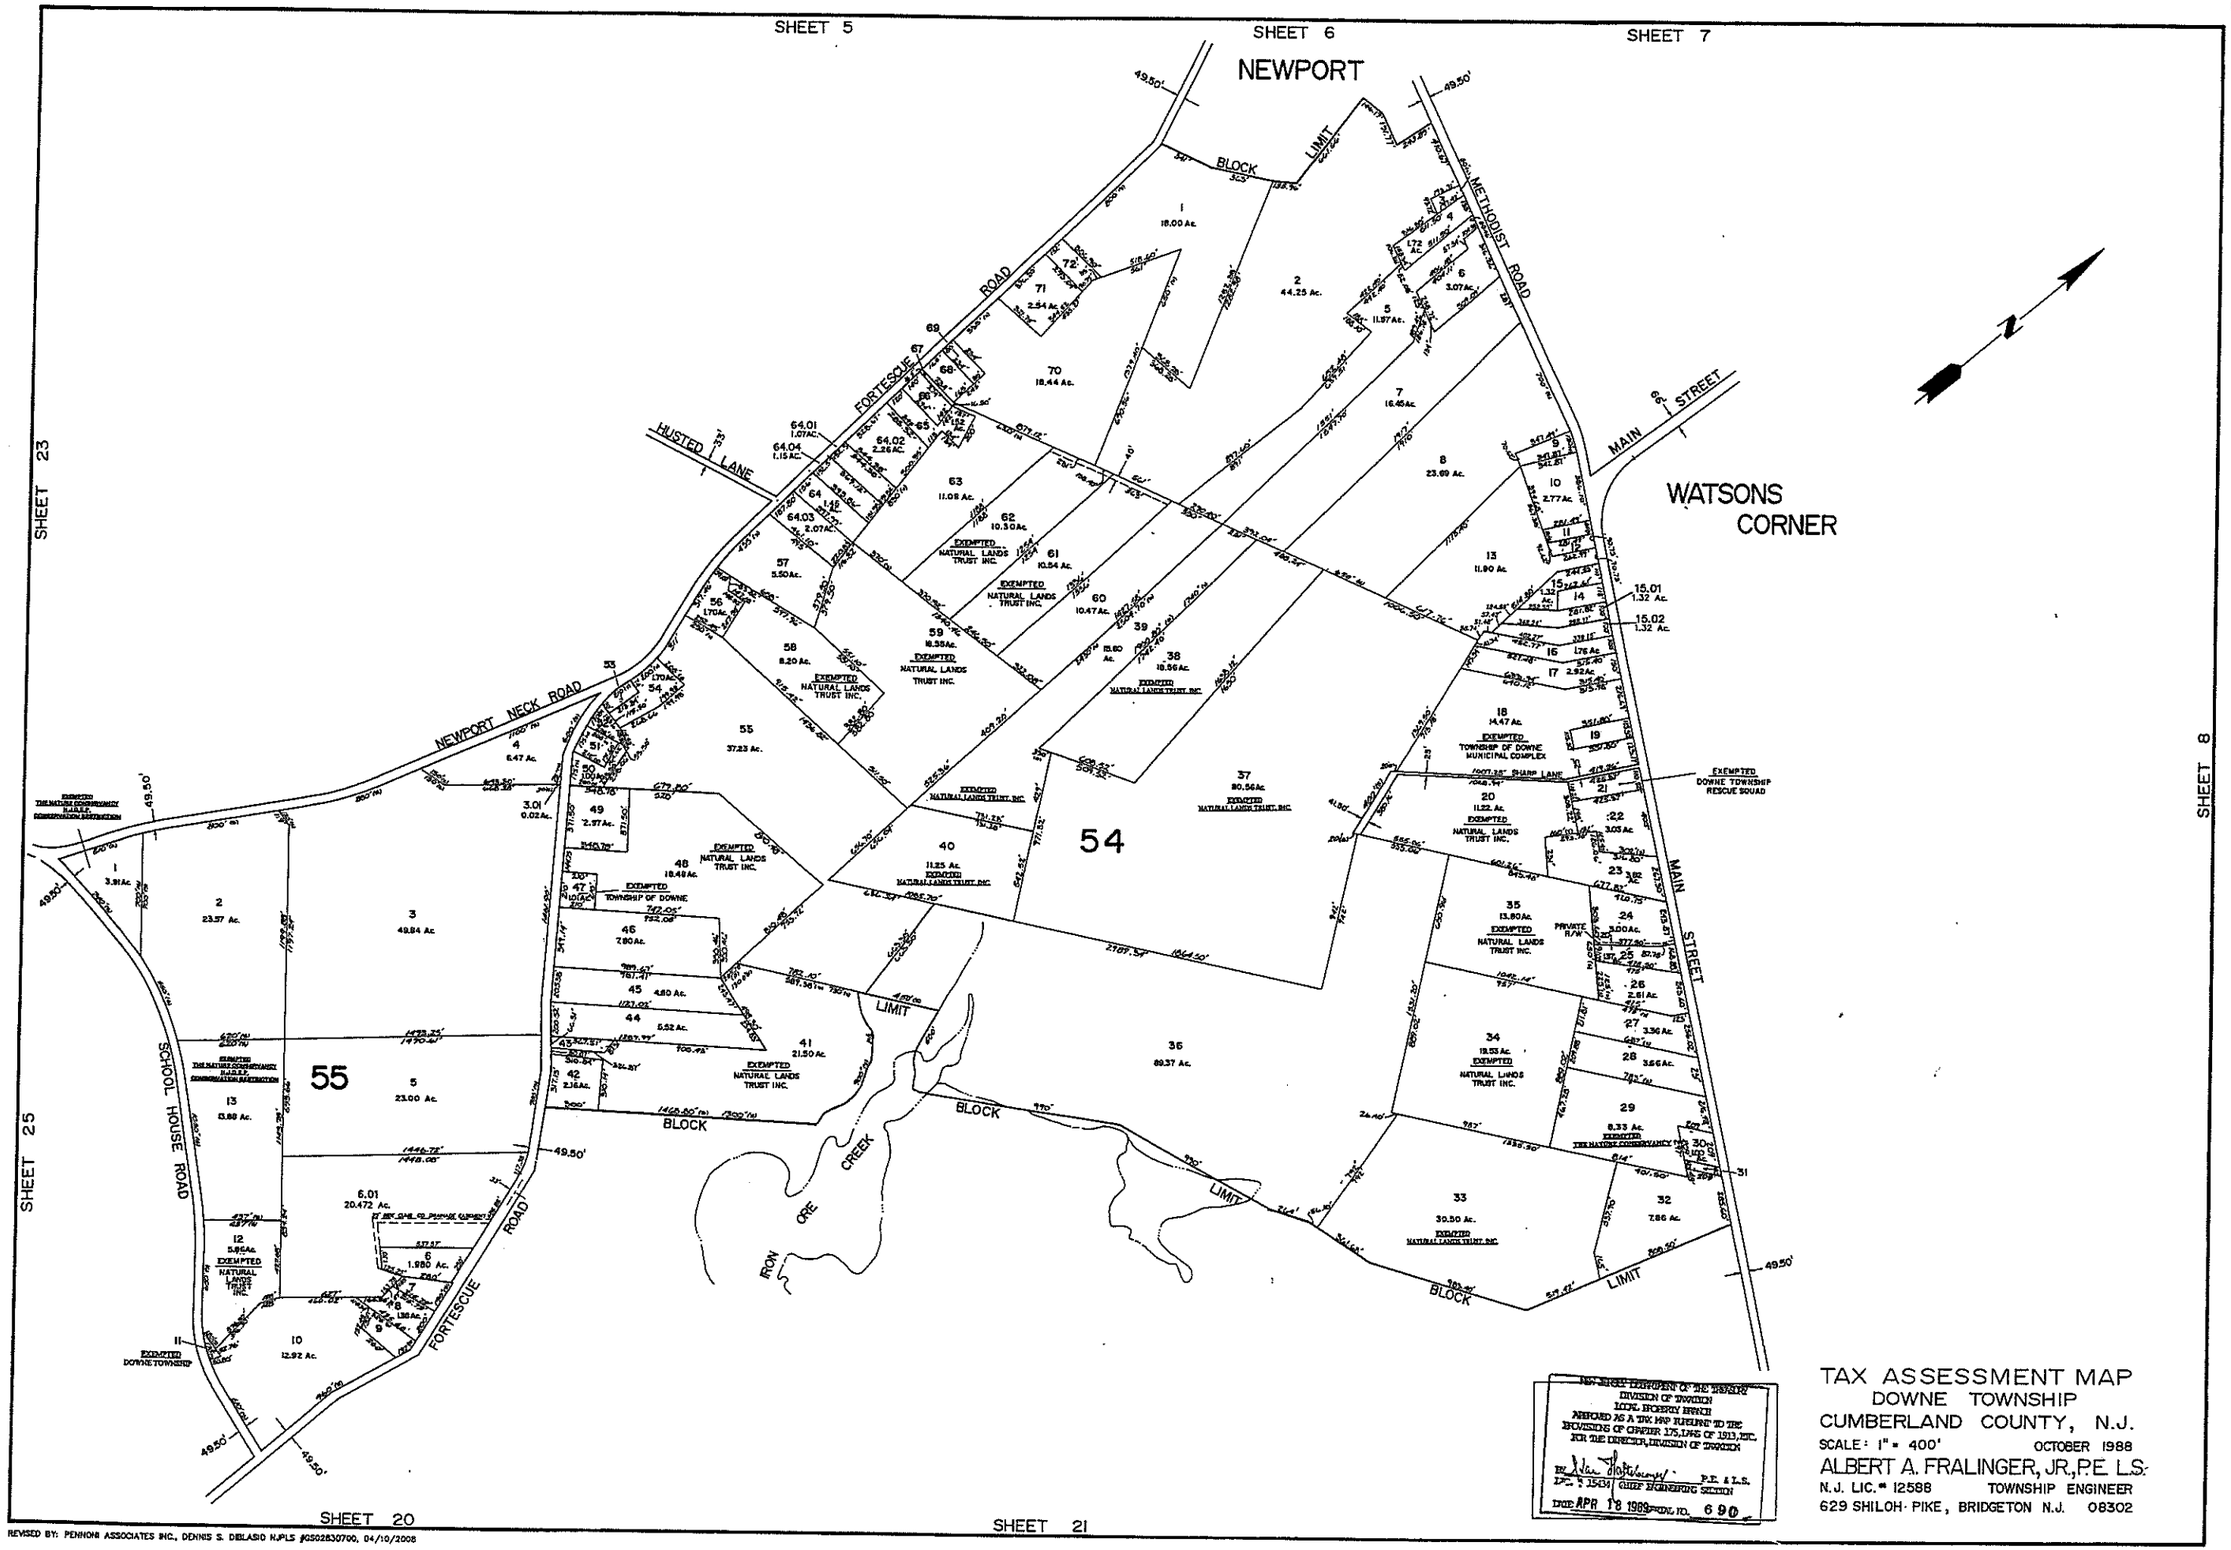

TAX ASSESSMENT MAP
DOWNE TOWNSHIP
CUMBERLAND COUNTY, N.J.
SCALE: 1" = 400' OCTOBER 1988
ALBERT A. FRALINGER, JR., P.E. L.S.
N.J. LIC. # 12588 TOWNSHIP ENGINEER
629 SHILOH PIKE, BRIDGETON N.J. 08302

NEW JERSEY DEPARTMENT OF THE TREASURY
DIVISION OF TAXATION
LOCAL PROPERTY BRANCH
APPROVED AS A TAX MAP PURSUANT TO THE
PROVISIONS OF CHAPTER 175, LAWS OF 1913, ETC.
FOR THE DIRECTOR, DIVISION OF TAXATION
BY [signature] P.E. & L.S.
LIC. # 15434 CHIEF ENGINEERING SECTION
DATE APR 18 1989 SERIAL NO. 690

REVISED BY: PENNONI ASSOCIATES INC., DENNIS S. DIBLASIO N.J.P.L.S. #GS02830700, 04/10/2008