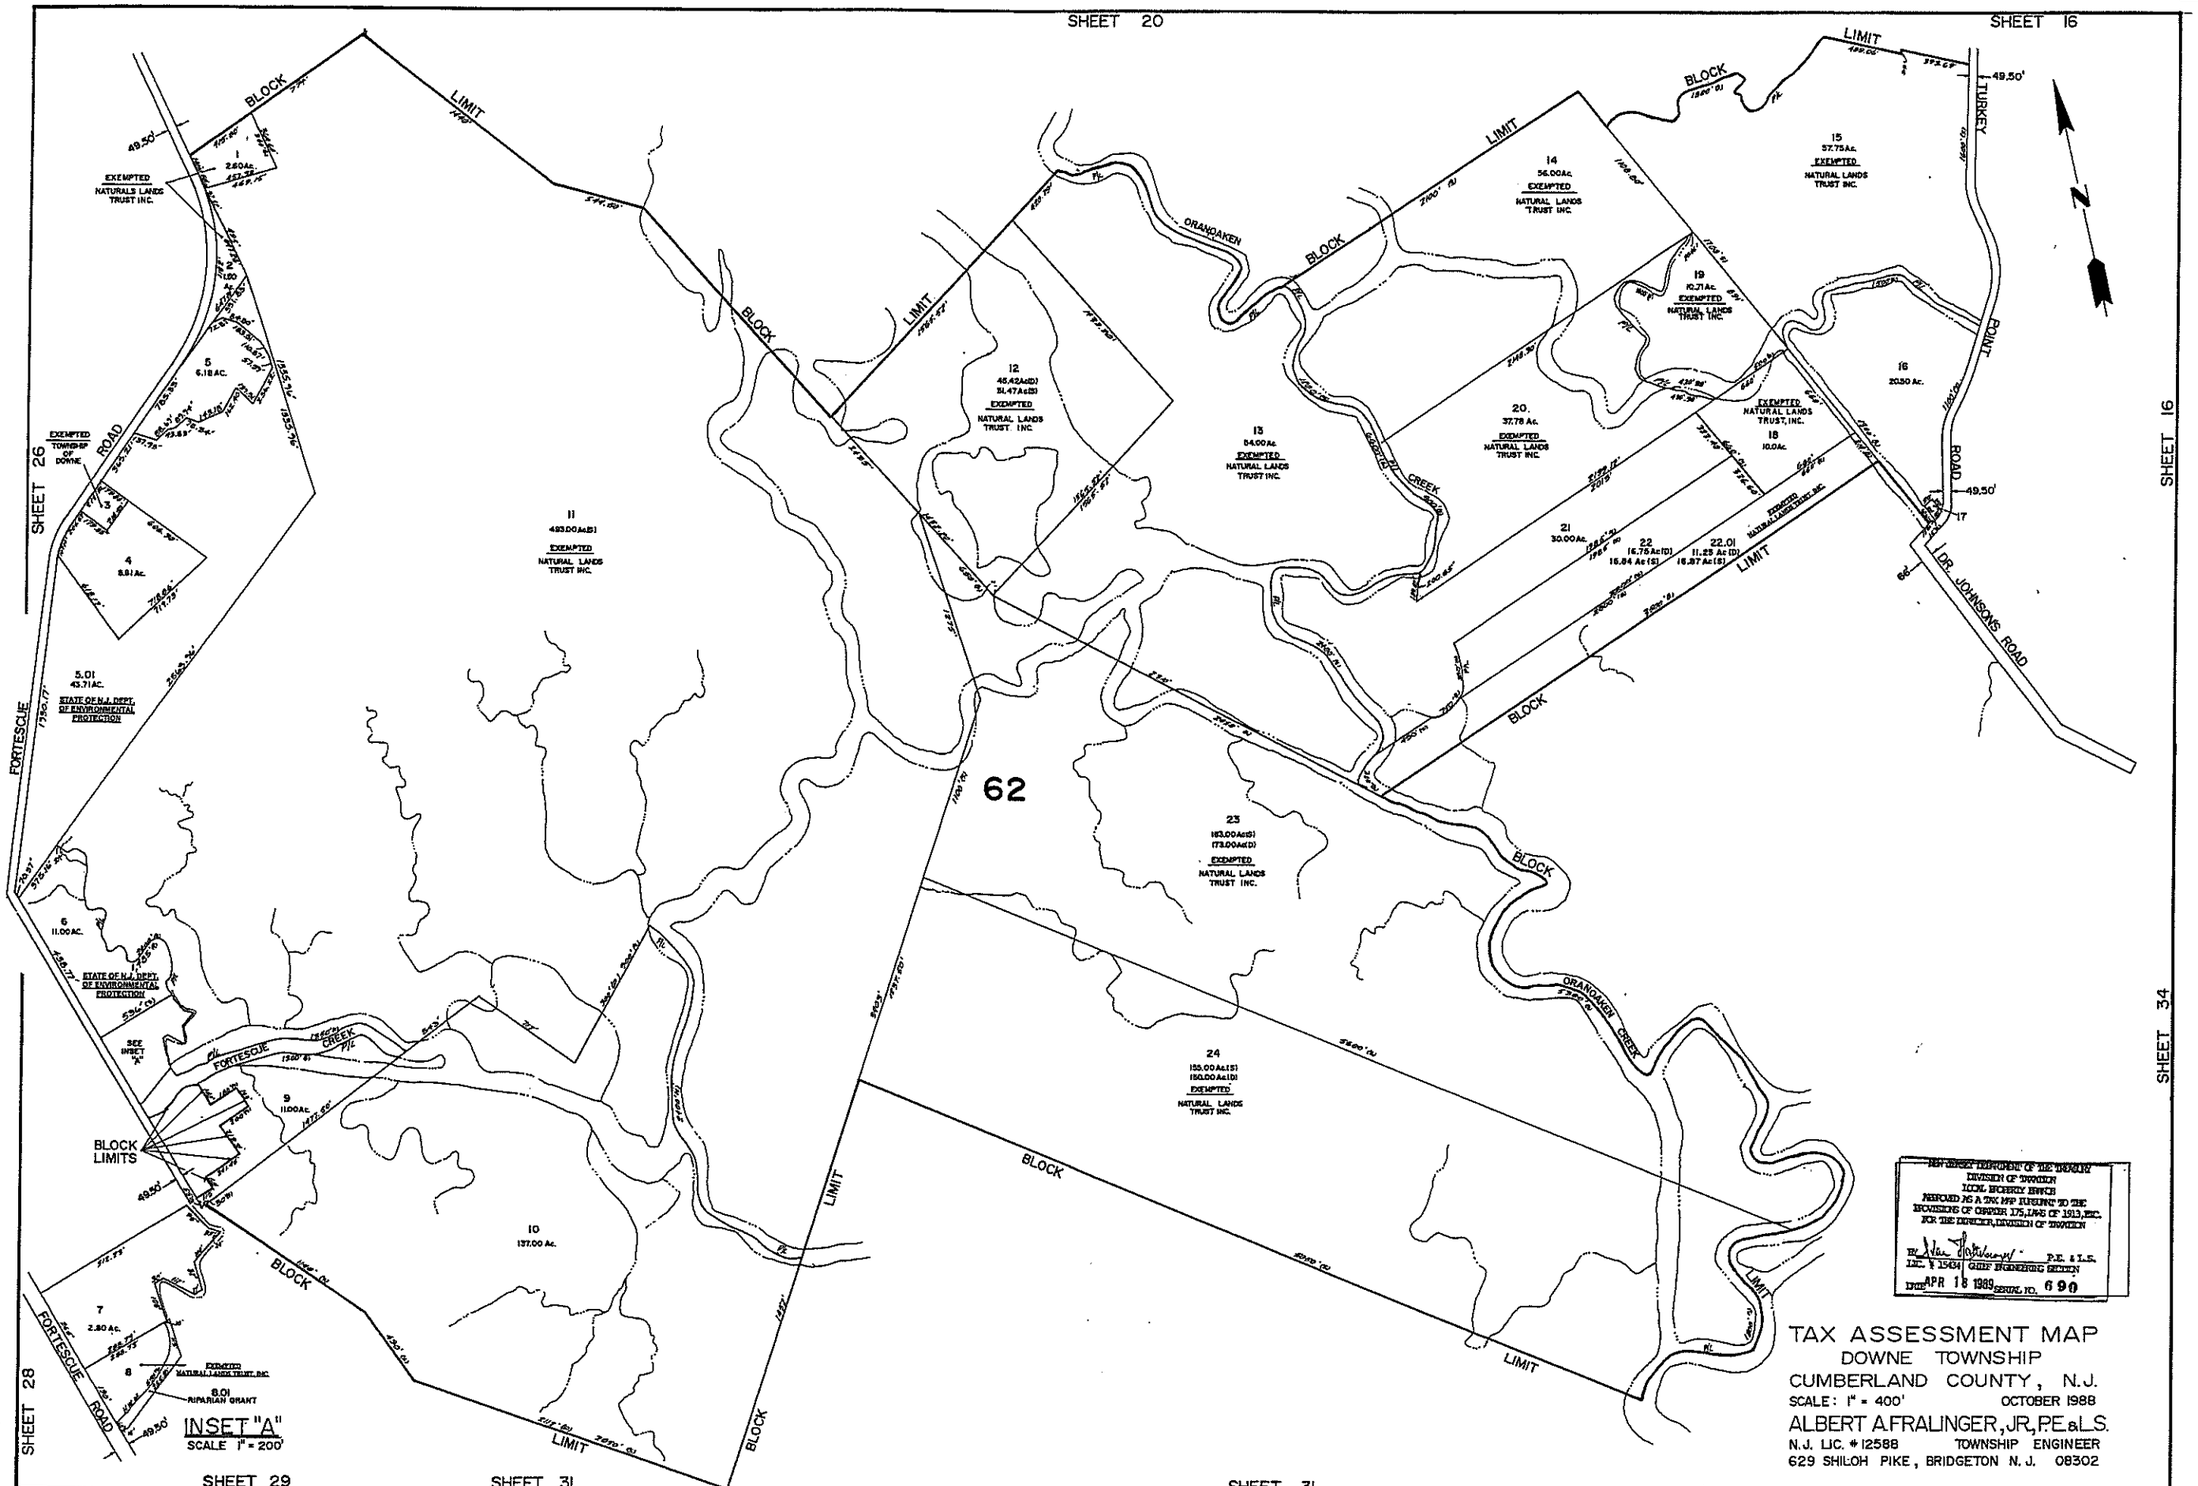
SHEET 20
SHEET 16
SHEET 26
SHEET 28
SHEET 29
SHEET 31
SHEET 34
BLOCK LIMIT
ORANOAKEN CREEK
FORTESCUE CREEK
TURKEY POINT ROAD
DR. JOHNSONS ROAD
FORTESCUE ROAD
62
BLOCK LIMITS
INSET "A"
SCALE 1" = 200'
TAX ASSESSMENT MAP
DOWNE TOWNSHIP
CUMBERLAND COUNTY, N.J.
SCALE: 1" = 400'
OCTOBER 1988
ALBERT A. FRALINGER, JR., P.E. & L.S.
N.J. LIC. # 12588
TOWNSHIP ENGINEER
629 SHILOH PIKE, BRIDGETON N.J. 08302
APR 18 1989
690