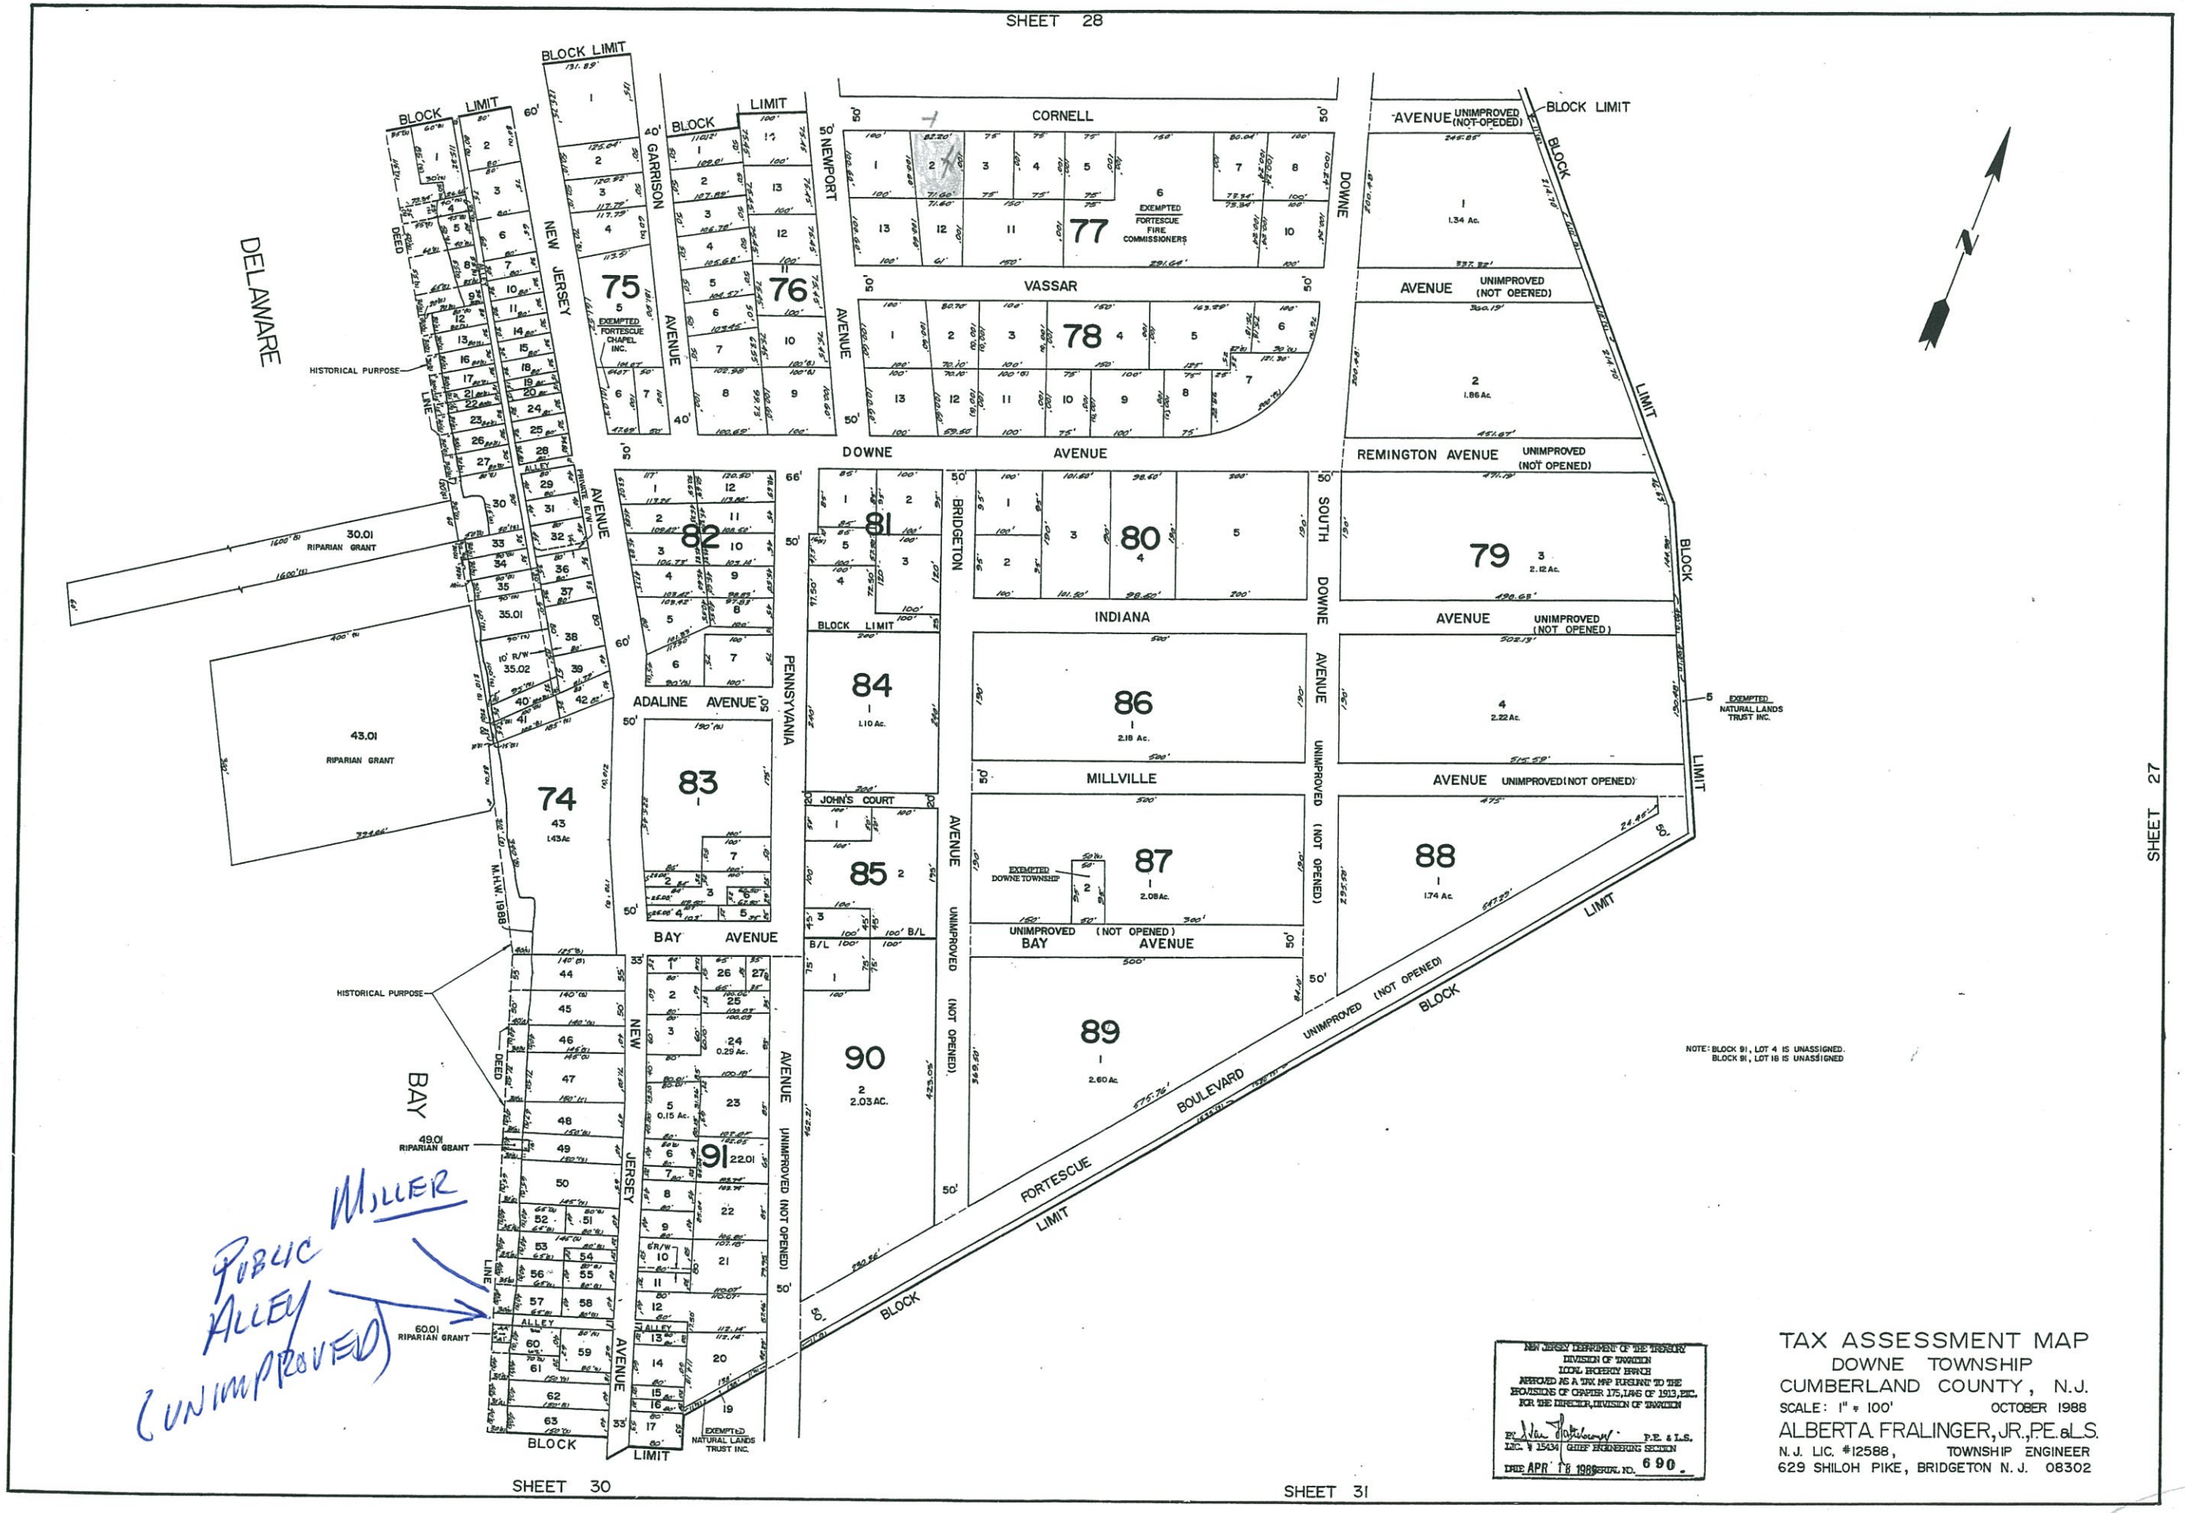
SHEET 28
SHEET 27
SHEET 30
SHEET 31
DELAWARE
BAY
NEW JERSEY AVENUE
GARRISON AVENUE
NEWPORT AVENUE
CORNELL
VASSAR
DOWNE AVENUE
BRIDGETON AVENUE
SOUTH DOWNE AVENUE
INDIANA
MILLVILLE
BAY AVENUE
ADALINE AVENUE
PENNSYLVANIA AVENUE
JOHN'S COURT
FORTESCUE BOULEVARD
BLOCK LIMIT
REMINGTON AVENUE
UNIMPROVED (NOT OPENED)
EXEMPTED FORTESCUE FIRE COMMISSIONERS
EXEMPTED FORTESCUE CHAPEL INC.
EXEMPTED NATURAL LANDS TRUST INC.
EXEMPTED DOWNE TOWNSHIP
HISTORICAL PURPOSE
RIPARIAN GRANT
M.H.W. 1988
DEED LINE
ALLEY
75
76
77
78
79
80
81
82
83
84
85
86
87
88
89
90
91
74
NOTE: BLOCK 91, LOT 4 IS UNASSIGNED.
BLOCK 91, LOT 18 IS UNASSIGNED
Public Miller Alley (Unimproved)
NEW JERSEY DEPARTMENT OF THE TREASURY
DIVISION OF TAXATION
LOCAL PROPERTY BRANCH
APPROVED AS A TAX MAP PURSUANT TO THE PROVISIONS OF CHAPTER 175, LAWS OF 1913, ETC.
FOR THE DIRECTOR, DIVISION OF TAXATION
BY P.E. & L.S.
LIC. # 15434 CHIEF ENGINEERING SECTION
DATE APR 18 1988 SERIAL NO. 690
TAX ASSESSMENT MAP
DOWNE TOWNSHIP
CUMBERLAND COUNTY, N.J.
SCALE: 1" = 100'
OCTOBER 1988
ALBERTA FRALINGER, JR., P.E. & L.S.
N.J. LIC. #12588, TOWNSHIP ENGINEER
629 SHILOH PIKE, BRIDGETON N.J. 08302