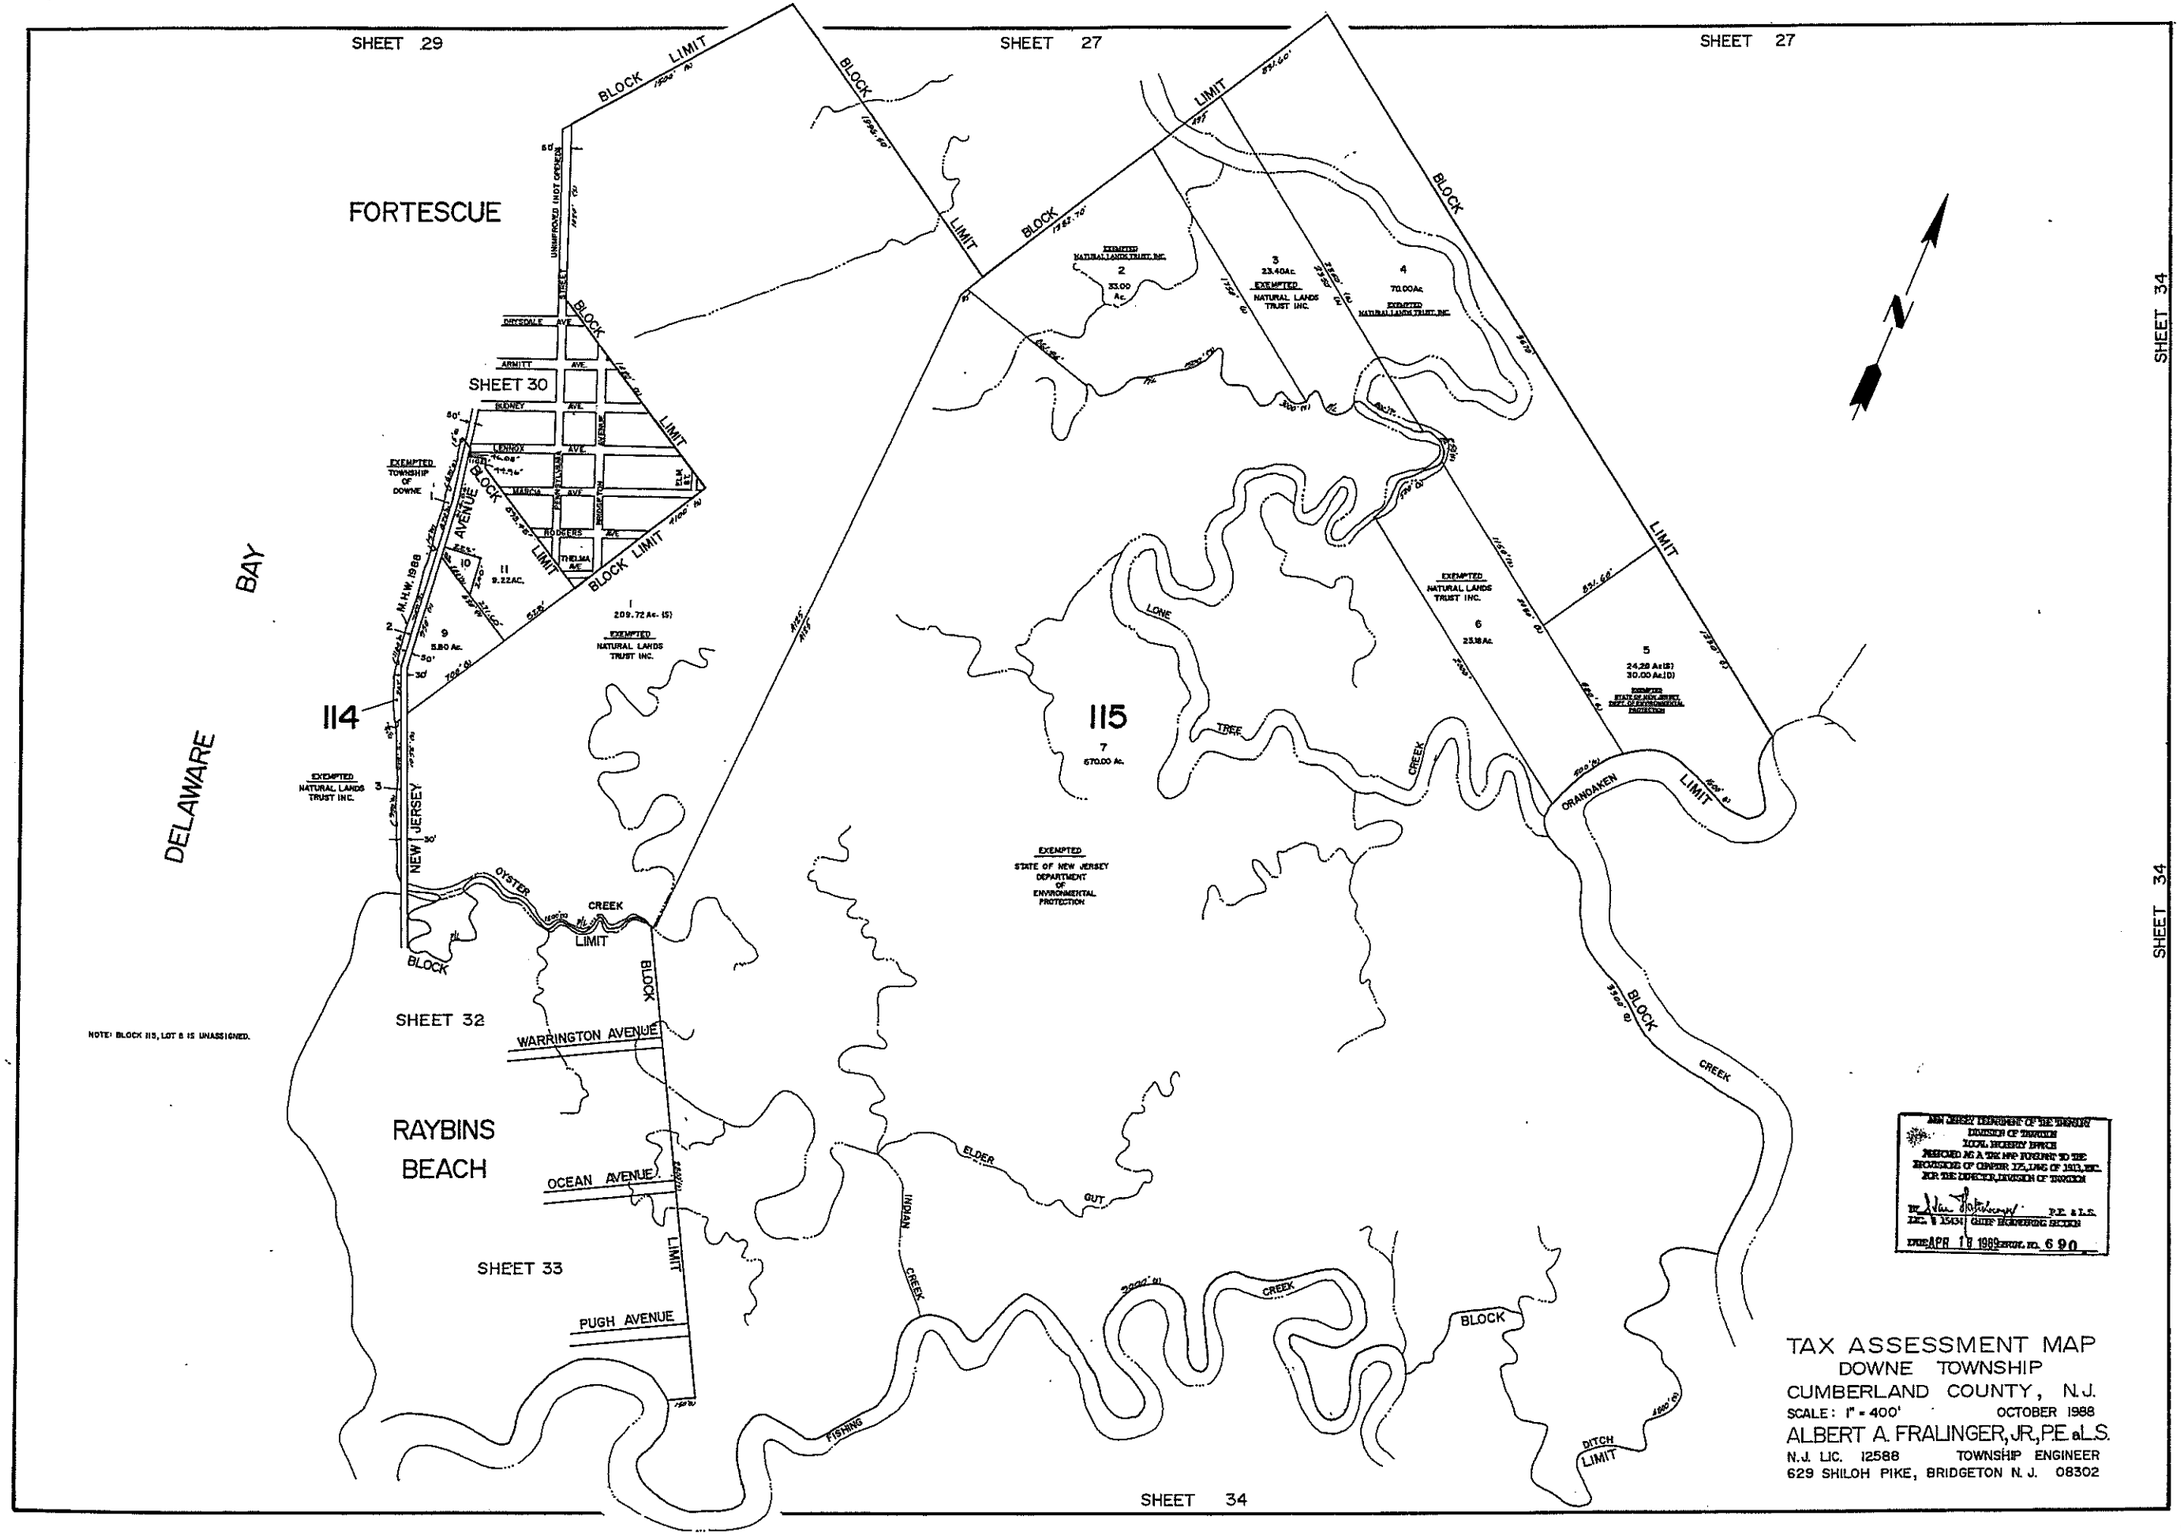
SHEET 29
SHEET 27
SHEET 27
SHEET 34
SHEET 34
SHEET 34
SHEET 30
SHEET 32
SHEET 33
FORTESCUE
RAYBINS BEACH
DELAWARE BAY
114
115
BLOCK LIMIT
NEW JERSEY AVENUE
OYSTER CREEK
WARRINGTON AVENUE
OCEAN AVENUE
PUGH AVENUE
LONE TREE CREEK
ORANDAKEN LIMIT
ELDER GUT
INDIAN CREEK
FISHING CREEK
DITCH LIMIT
EXEMPTED NATURAL LANDS TRUST INC.
EXEMPTED TOWNSHIP OF DOWNE
EXEMPTED STATE OF NEW JERSEY DEPARTMENT OF ENVIRONMENTAL PROTECTION
NOTE: BLOCK 115, LOT 8 IS UNASSIGNED.
TAX ASSESSMENT MAP
DOWNE TOWNSHIP
CUMBERLAND COUNTY, N.J.
SCALE: 1" = 400'
OCTOBER 1988
ALBERT A. FRALINGER, JR., P.E. & L.S.
N.J. LIC. 12588
TOWNSHIP ENGINEER
629 SHILOH PIKE, BRIDGETON N.J. 08302