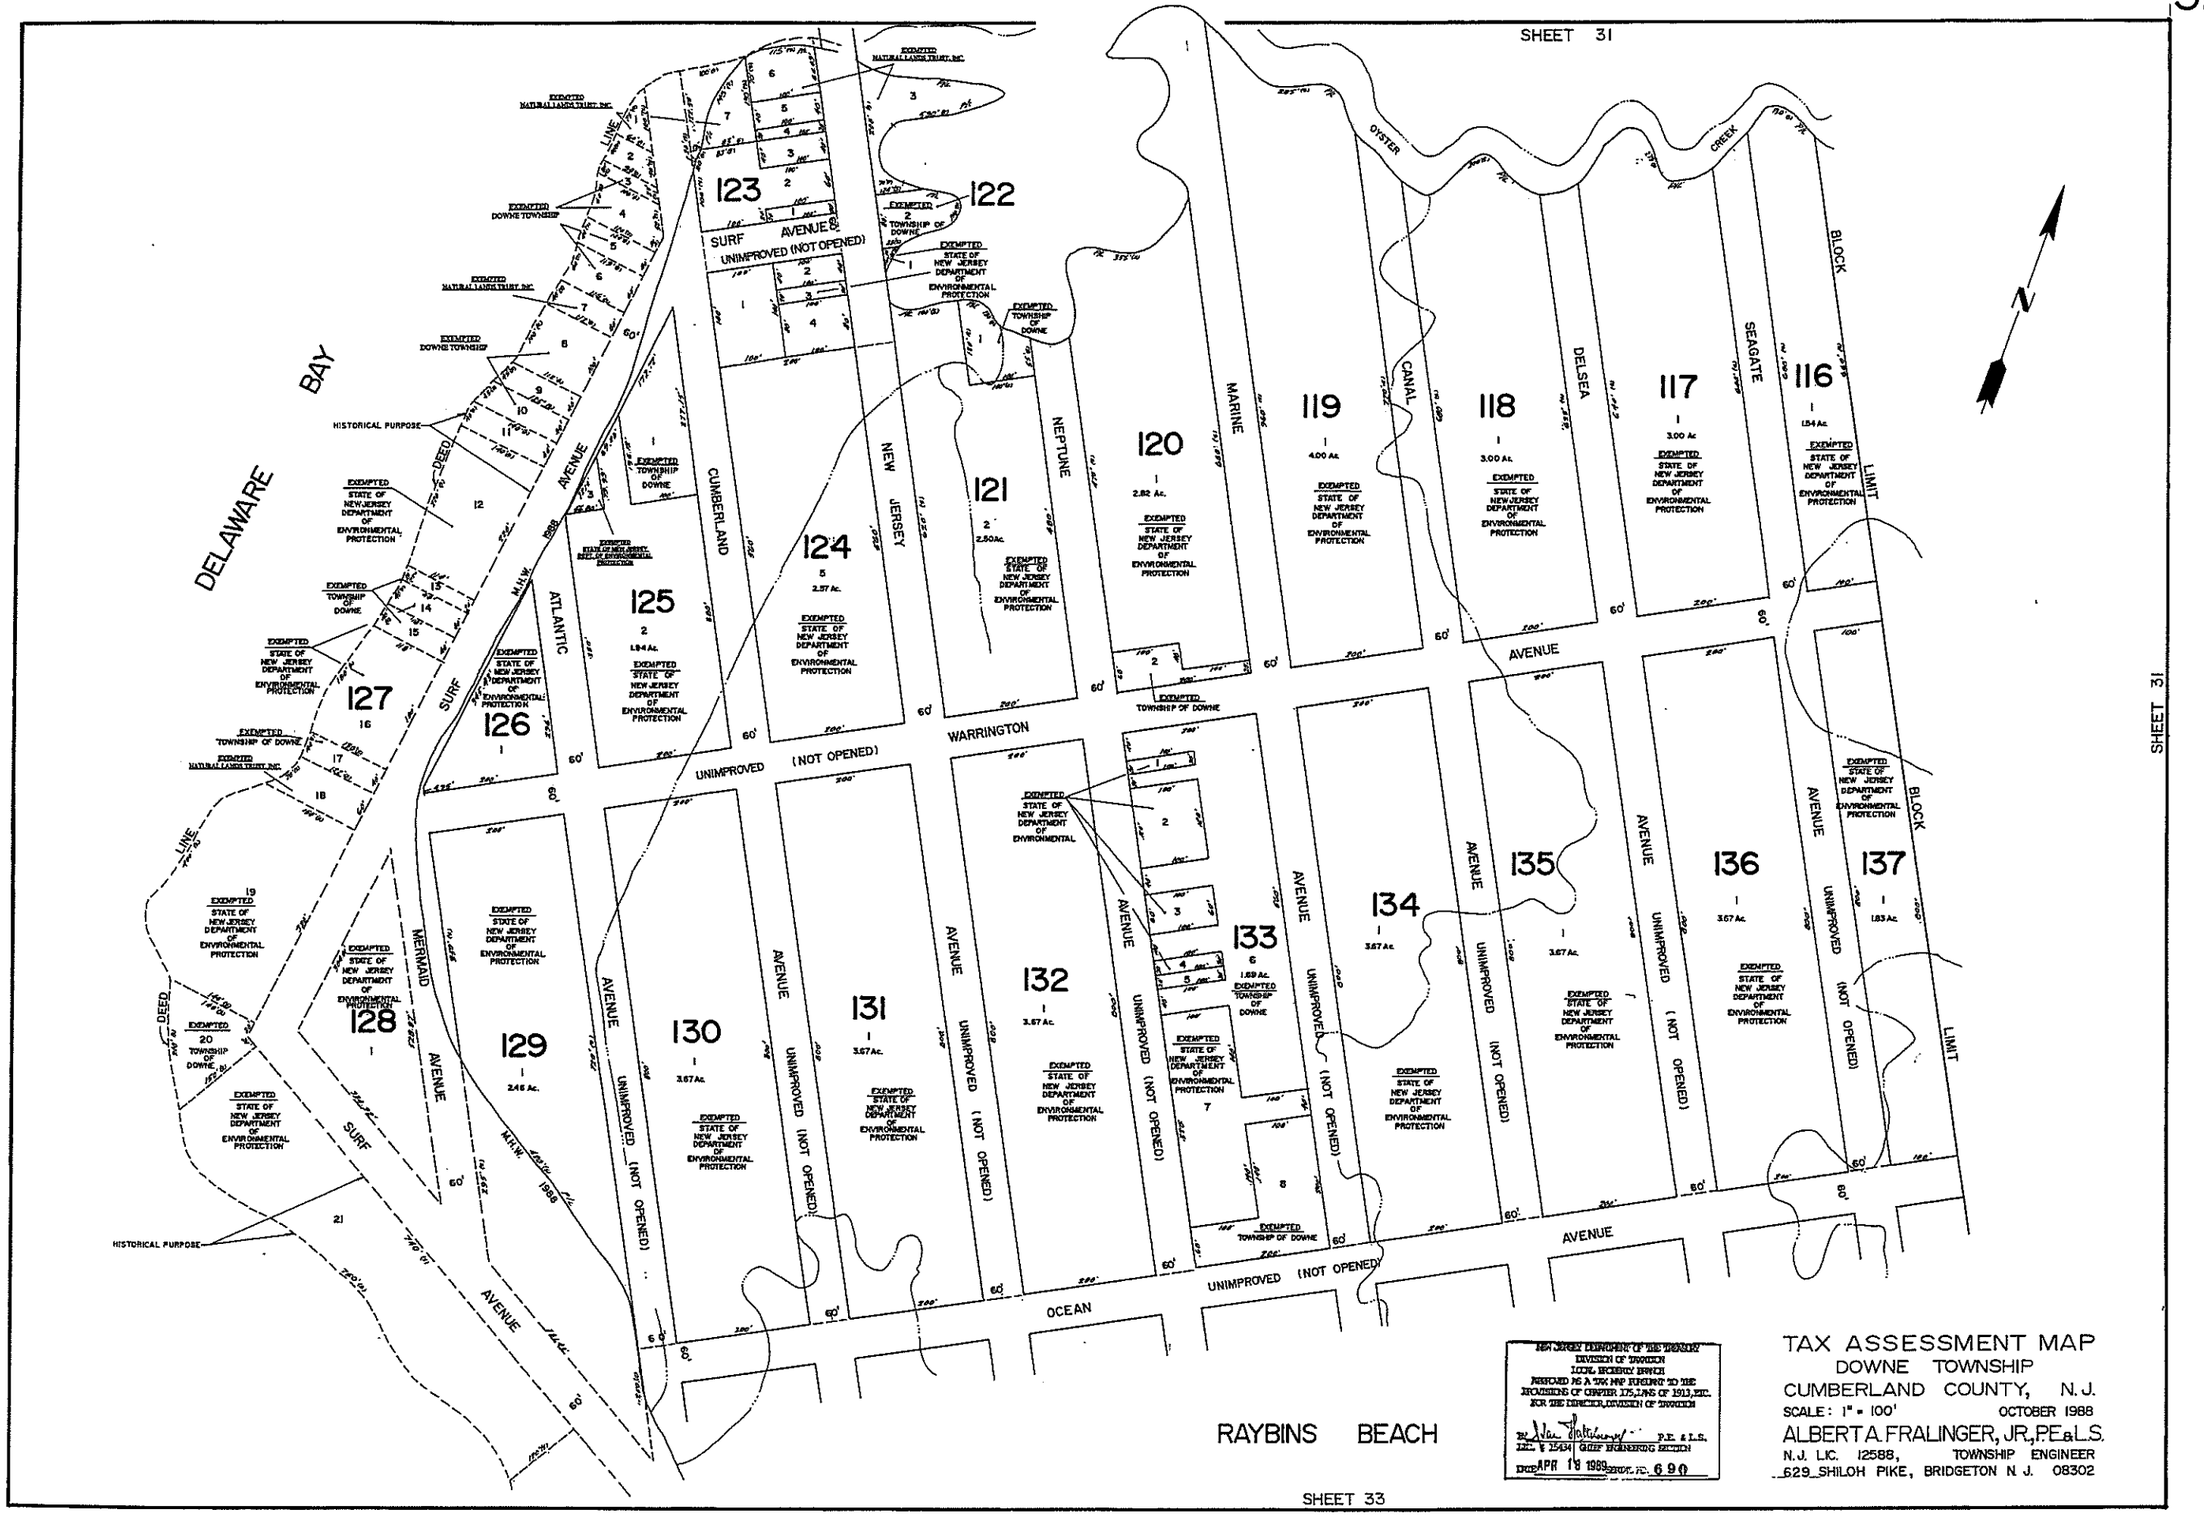
SHEET 31
DELAWARE BAY
SURF AVENUE
UNIMPROVED (NOT OPENED)
CUMBERLAND
NEW JERSEY
NEPTUNE
MARINE
CANAL
DELSEA
SEAGATE
BLOCK LIMIT
OYSTER CREEK
ATLANTIC
WARRINGTON
AVENUE
MERMAID AVENUE
OCEAN AVENUE
DEED LINE
HISTORICAL PURPOSE
EXEMPTED TOWNSHIP OF DOWNE
EXEMPTED STATE OF NEW JERSEY DEPARTMENT OF ENVIRONMENTAL PROTECTION
EXEMPTED NATURAL LANDS TRUST, INC.
123
122
121
120
119
118
117
116
125
124
127
126
128
129
130
131
132
133
134
135
136
137
RAYBINS BEACH
SHEET 33
NEW JERSEY DEPARTMENT OF THE TREASURY
DIVISION OF TAXATION
LOCAL PROPERTY BRANCH
APPROVED AS A TAX MAP PURSUANT TO THE PROVISIONS OF CHAPTER 175, LAWS OF 1913, ETC.
FOR THE DIRECTOR, DIVISION OF TAXATION
BY P.E. & L.S.
LIC. # 15434 CHIEF ENGINEERING SECTION
DATE APR 18 1989 SERIAL NO. 690
TAX ASSESSMENT MAP
DOWNE TOWNSHIP
CUMBERLAND COUNTY, N.J.
SCALE: 1" = 100'
OCTOBER 1988
ALBERT A. FRALINGER, JR., P.E. & L.S.
N.J. LIC. 12588, TOWNSHIP ENGINEER
629 SHILOH PIKE, BRIDGETON N.J. 08302