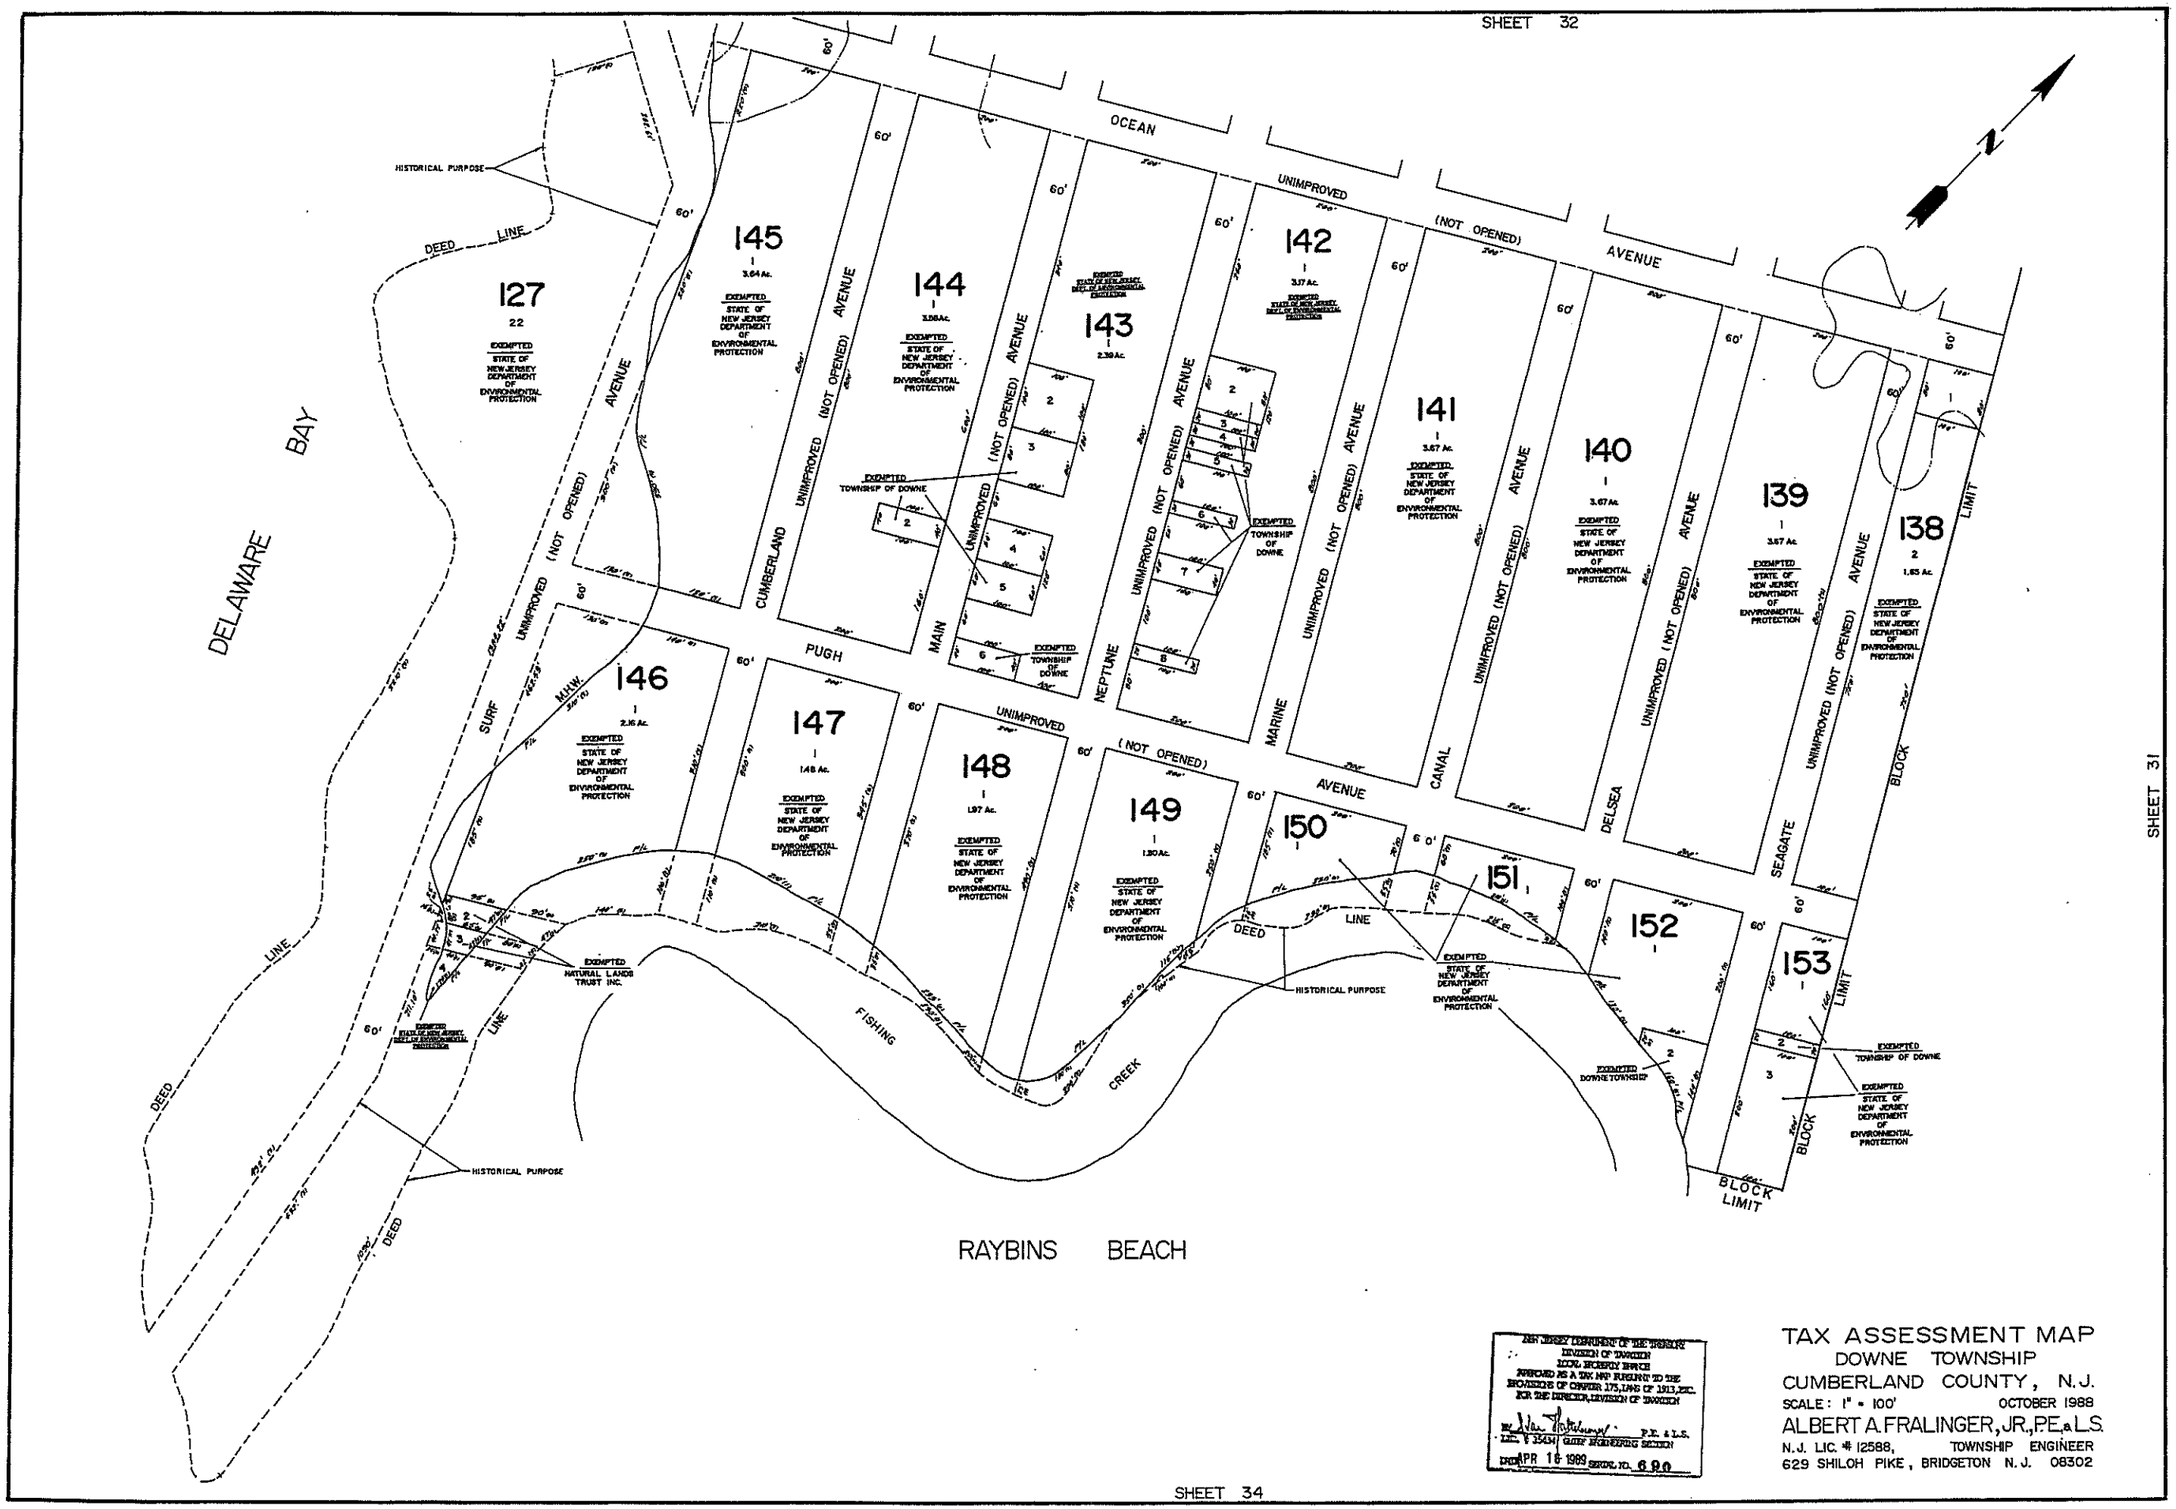

NEW JERSEY DEPARTMENT OF THE TREASURY
DIVISION OF TAXATION
100% PROPERTY RATIO
APPROVED AS A TAX MAP PURSUANT TO THE PROVISIONS OF CHAPTER 175, LAWS OF 1951, ETC.
FOR THE DIRECTOR, DIVISION OF TAXATION
BY [signature] P.E. & L.S.
LIC. # 35434 GUIDE ENGINEERING SECTION
DATE APR 18 1989 SERIAL NO. 690

TAX ASSESSMENT MAP

DOWNE TOWNSHIP
CUMBERLAND COUNTY, N.J.

SCALE: 1" = 100' OCTOBER 1988

ALBERT A. FRALINGER, JR., PE & LS
N.J. LIC. # 12588, TOWNSHIP ENGINEER
629 SHILOH PIKE, BRIDGETON N.J. 08302